


ROMTEC, INC.

18240 North Bank Road
Roseburg, OR 97470

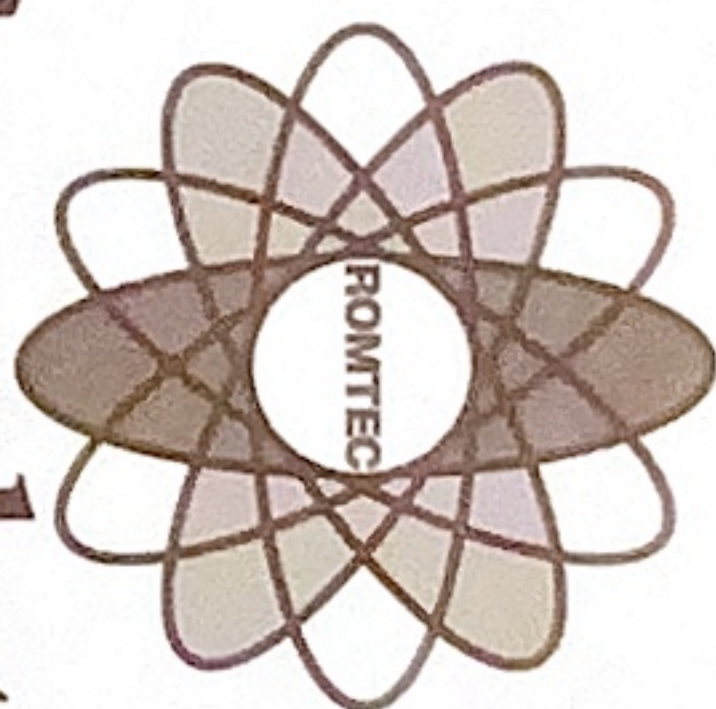


**Complete
Restroom
Facilities For
Any Location
• MANY NEW DESIGNS •**



SST Aspen Concreta Single Restroom



SST Original Single Restroom

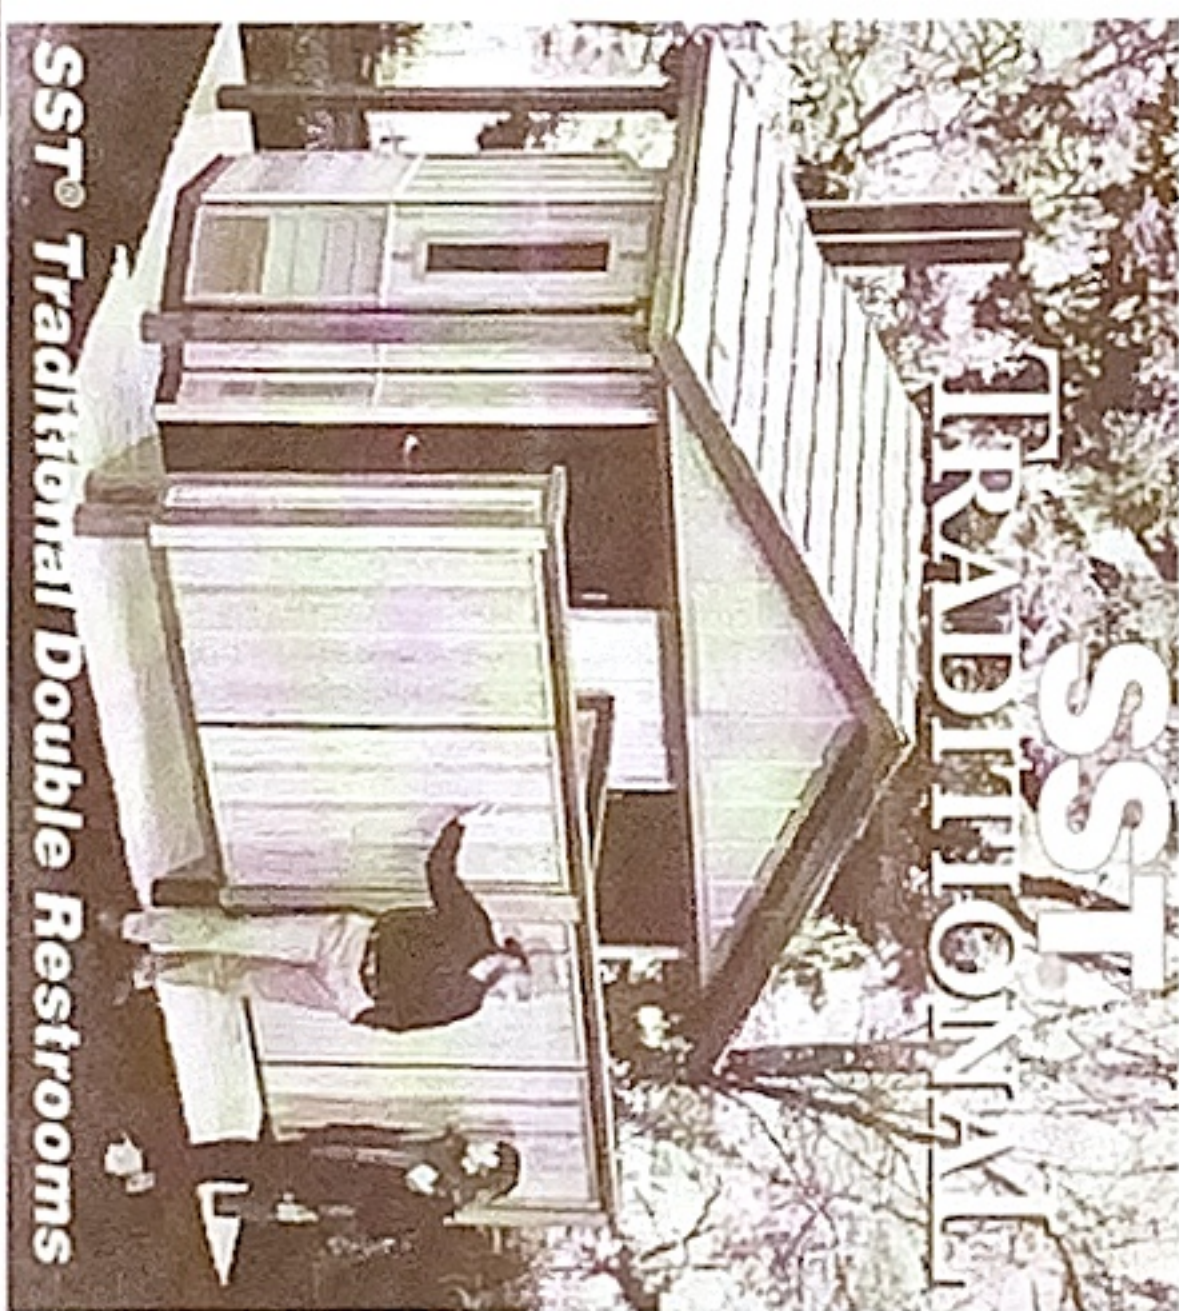

SST Traditional Double Restrooms

SIERRA



**ROMTEC RESTROOMS MEET
ALL A.D.A. REQUIREMENTS**



Sierra IV+ Restrooms & Showers

© SST is a registered trademark of Romtec, Inc.

City Of Elgin
PO Box 128
Elgin, OR 97827-0128






- **Concrete Single & Double Restroom Structures**
- **Matching Wood-Design Buildings**
- **Odor-Free SST® Vent Design**
- **Choice of Roofing & Exteriors**
- **Many Floor Plans Available**
- **Cross-Linked Polyethylene Underground Vaults**
- **Universally Accessible**

SST®
Aspen
by ROMTEC

**Concrete &
Wood Design
Restrooms
Built To Last**

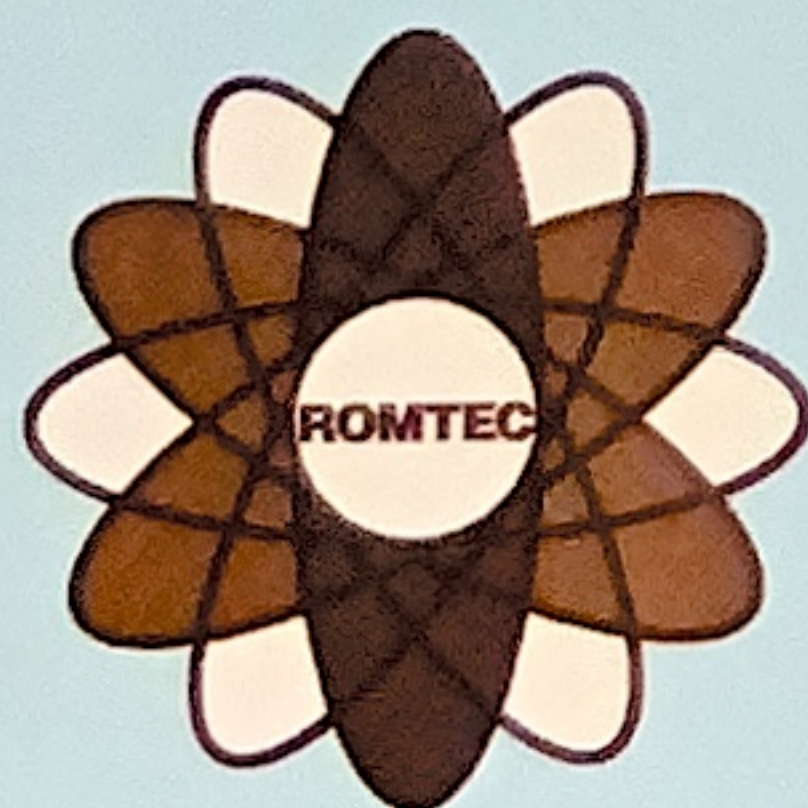

ROMTEC SST®
Odor-Free • Permanent • Universally Accessible





SST® Aspen Concrete Double Has Two 1000-Gal. Cross-Linked Polyethylene Vaults

SST® Aspen Concrete Double

The SST® Aspen Concrete Double Restroom kit includes everything you need for a permanent, odor-free, accessible double restroom building. Ships to your site by standard freight.

- ☐ **Dual 1000-Gal. Sealed Cross-Linked Polyethylene Vaults** are completely separate and sealed from all concrete and soil.
- ☐ **20' x 20' Steel-Reinforced Concrete Pad** provides easy-to-clean interior floor and exterior entry areas.
- ☐ **8" Thick Walls Are Steel-Reinforced Solid Concrete** to meet current earthquake & hurricane requirements.
- ☐ **Dry-Stack Interlocking Blocks** go up easy. Choose rustic earth-tone split-face concrete or smooth-face concrete, which you can paint any color.
- ☐ **Graffiti-Proof Structoglas® FRP Interiors** look great. No toxic epoxy. Hard surface resists scratches, paint & ink.
- ☐ **Proper SST® Venting** through walls. Not in doors.
- ☐ **Choice of Floor Plans**

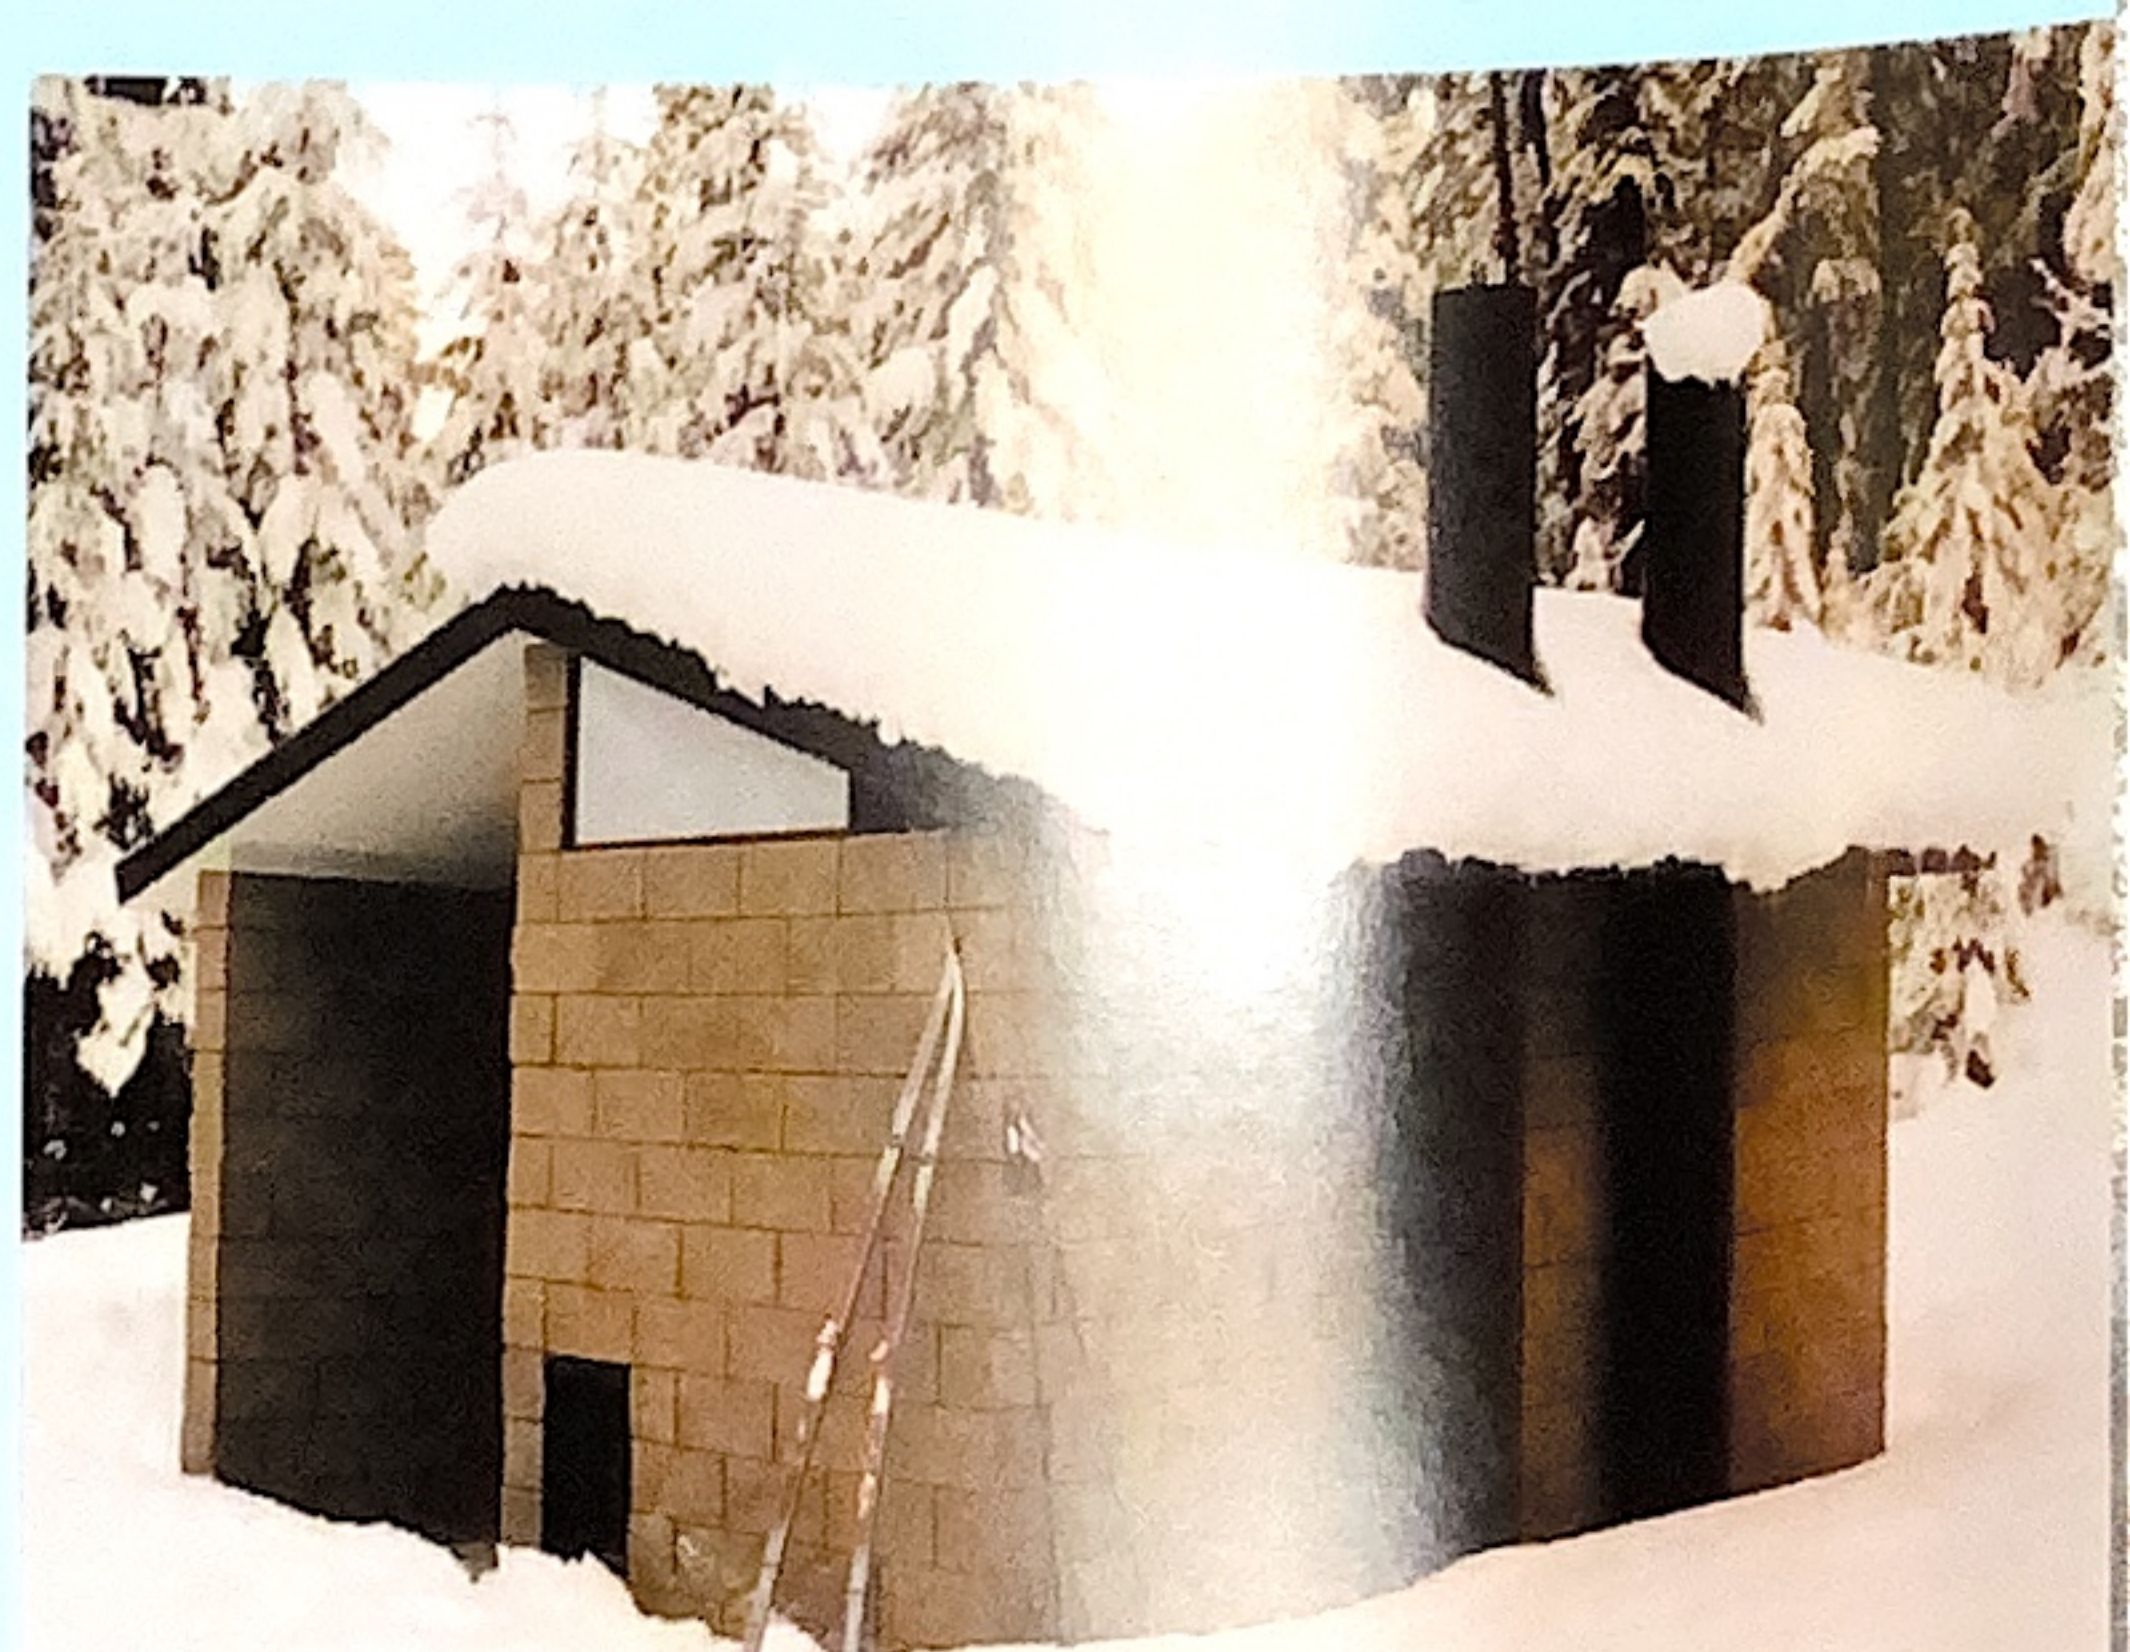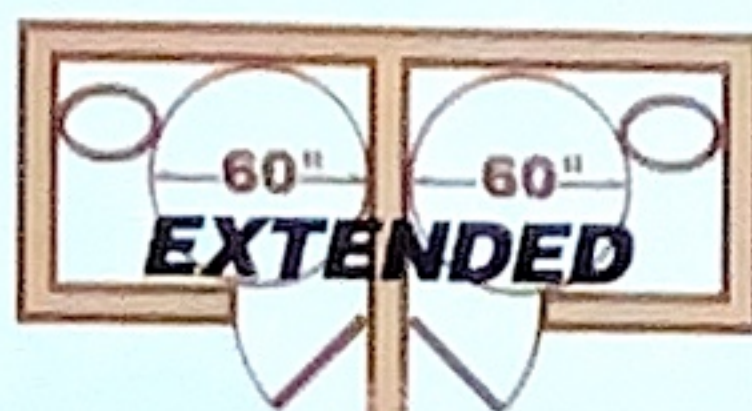

Strong 200 lb. Load Steel Roof with Steel, Cedar or Composition Shingle Roofing


SST® Aspen Concrete Single

The SST® Aspen Concrete Single Restroom is designed to stand the test of time. This affordable solid concrete building is available in earth-tone split-face concrete for a rustic look, or in smooth-face concrete, which you can paint any color.

- ☐ **Sealed Cross-Linked Polyethylene Vault** is separate from all concrete and soil. Environmentally-safe, one-piece molded design eliminates odor absorption and leakage.
- ☐ **Choice of Roofing:** metal, shakes or three-tab shingles.
- ☐ **8" Thick Walls Are Steel-Reinforced Solid Concrete** to meet current earthquake & hurricane requirements.
- ☐ **Dry-Stack Interlocking Blocks** go up easy for a great-looking building.
- ☐ **Graffiti-Proof Structoglas® FRP Interior** looks great. Non-porous surface resists scratches, paint & ink. No toxic epoxy.
- ☐ **Choice of Floor Plans:** both provide wheelchair access. Extended floor plan has 60" diameter area for full wheelchair rotation.



STANDARD EXTENDED

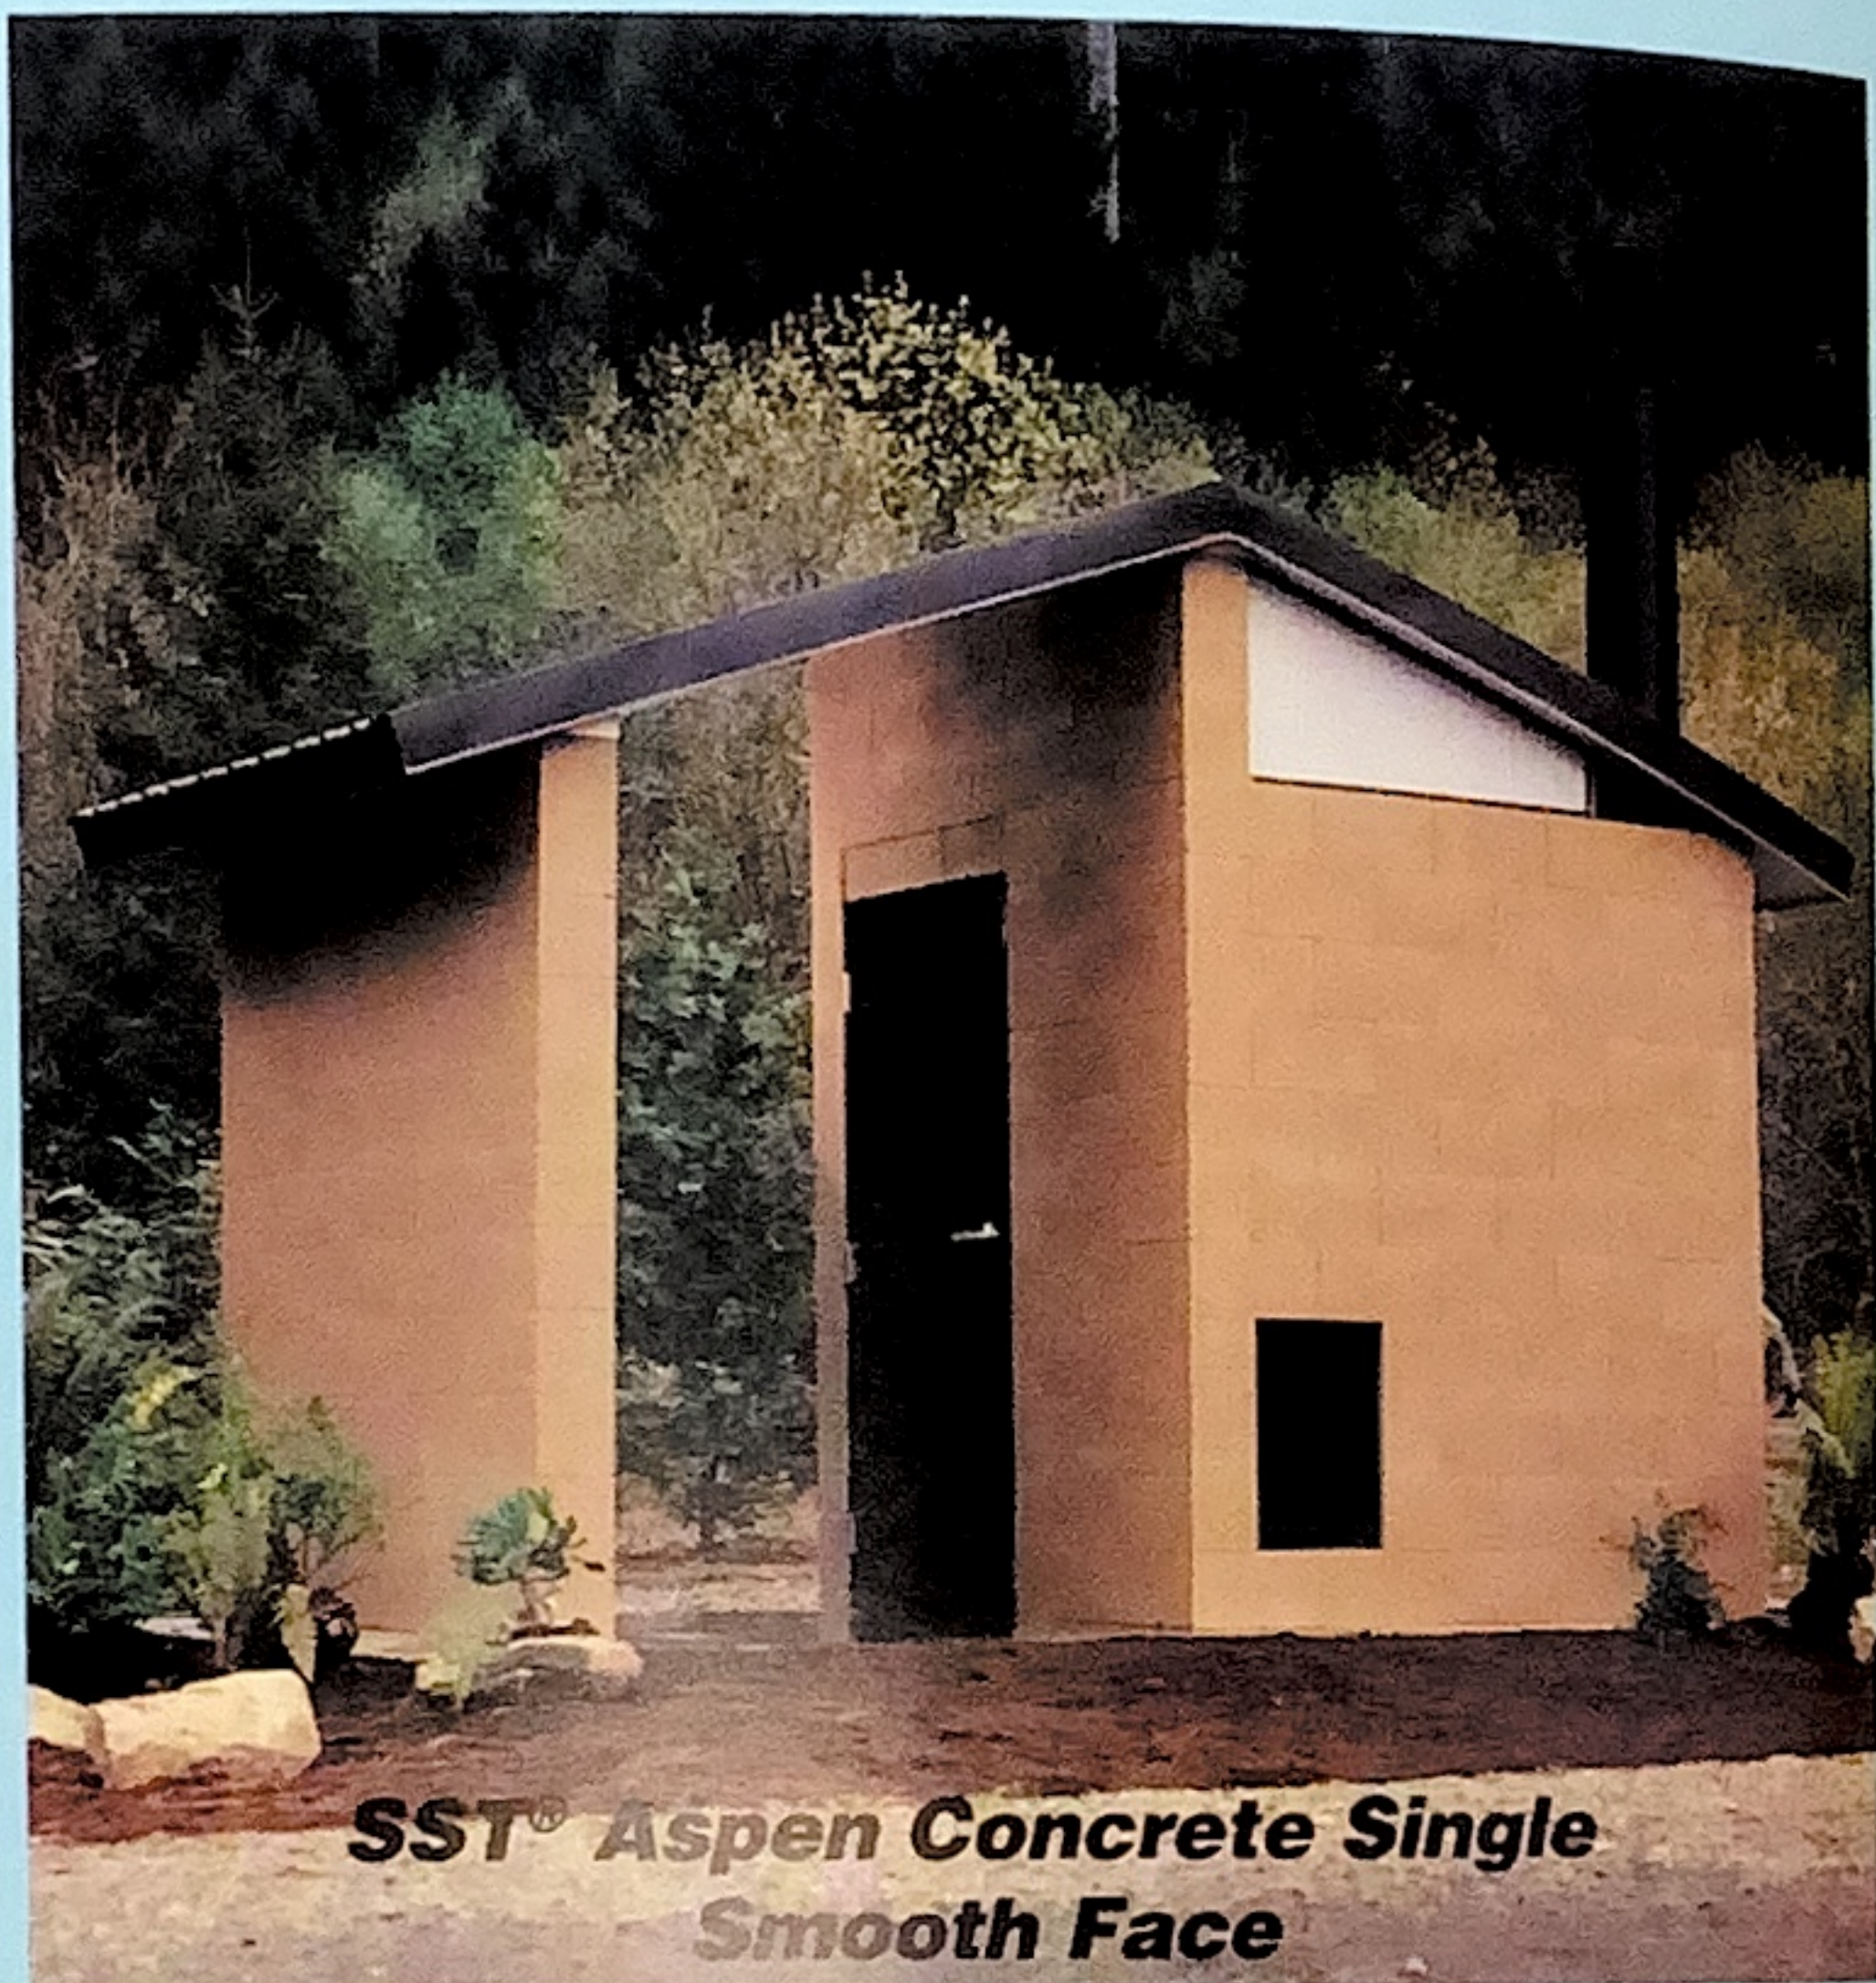

**SST® Aspen Concrete Single
Smooth Face**

Low-Cost SST Aspen Concrete Single Includes Vault & All Hardware


LOW-COST
SHIPPING
FROM
30¢
PER MILE
APPROX.



**SST® Aspen Concrete Single
Split Face**



pre-Assembled SST® Aspen Wood Design Features Custom Cedar Exterior

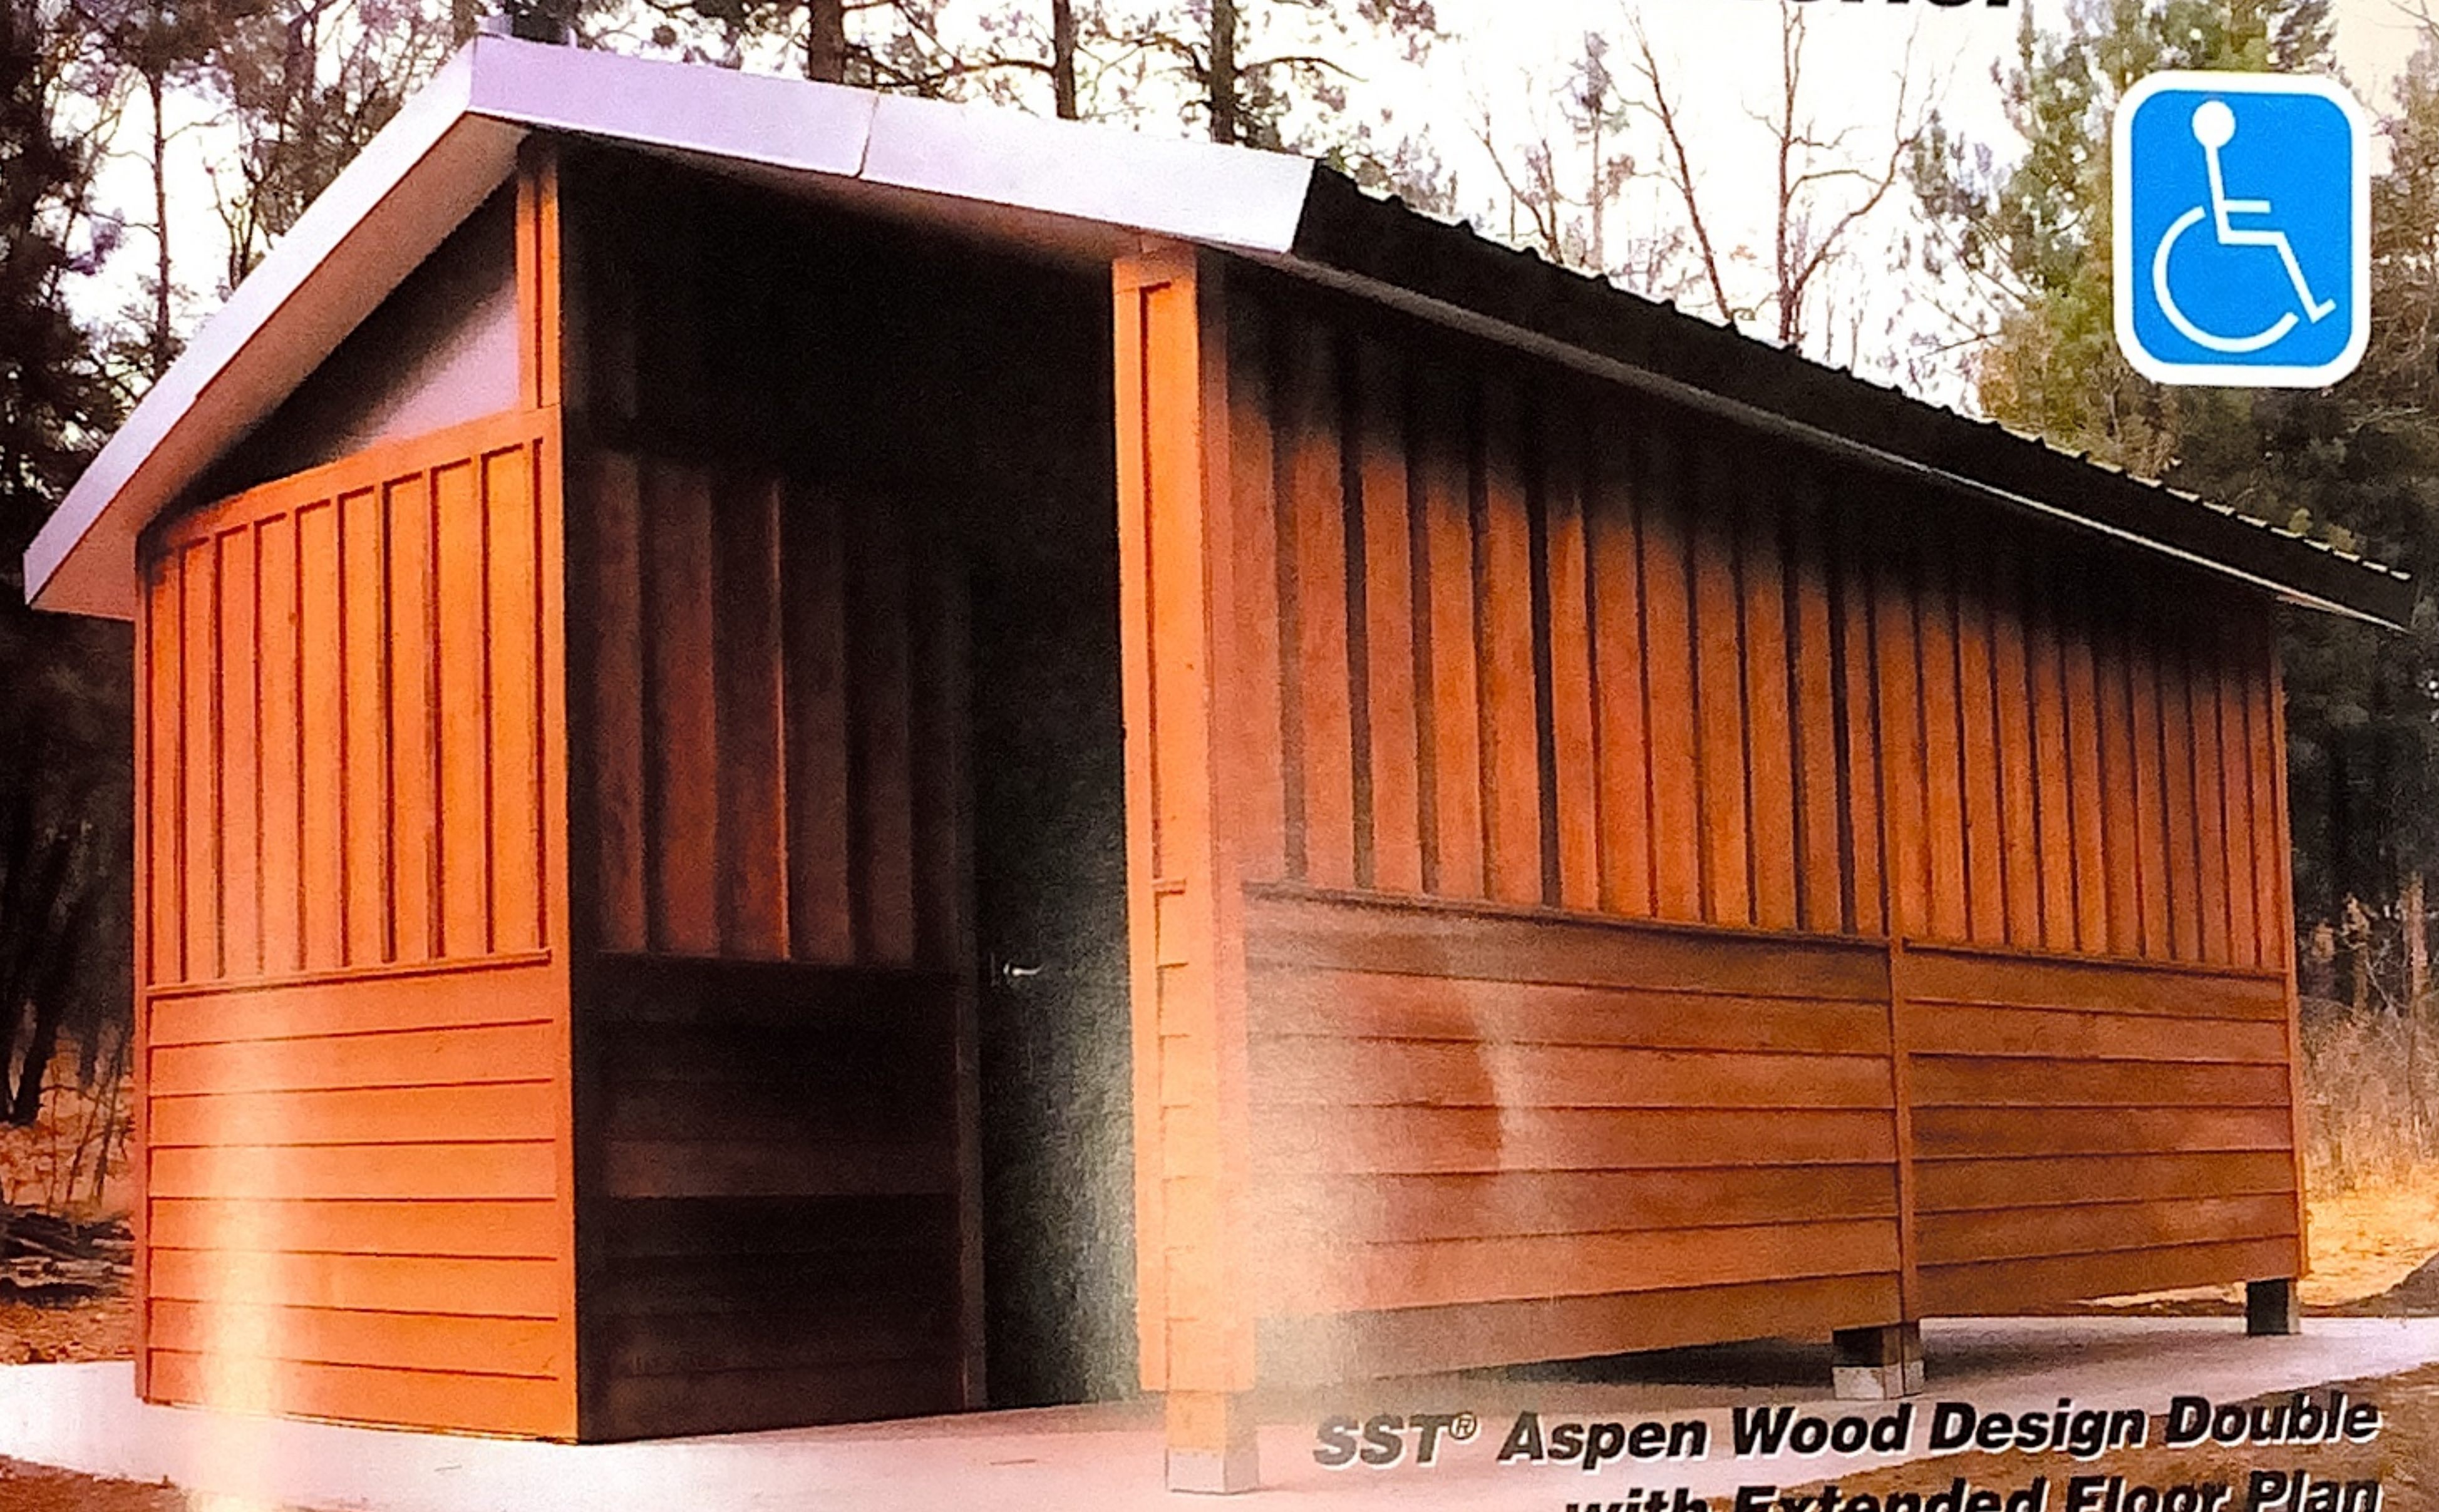


**SST® Aspen Wood Design Double
with Extended Floor Plan**

SST® Aspen Wood Design

The attractive SST® Aspen Wood Design Restrooms are pre-assembled for low-cost installation on your pad.

- ❑ **Wood Frame Construction** features pressure-treated posts and sill. Building bolts directly to concrete pad.
- ❑ **Custom Exterior Siding** looks great. Choose standard T-111 and cedar package (shown above) or full cedar lap siding (shown at right). All exterior wood is sealed.
- ❑ **Steel-Reinforced Concrete Pad** is easy to clean.
- ❑ **Graffiti-Proof Structoglas® FRP Interior** is super tough. Hard surface resists scratches, paint and ink.
- ❑ **Cross-Linked Polyethylene Vaults** are sealed from all concrete and soil. Environmentally-safe one-piece molded design eliminates odor absorption and leakage.

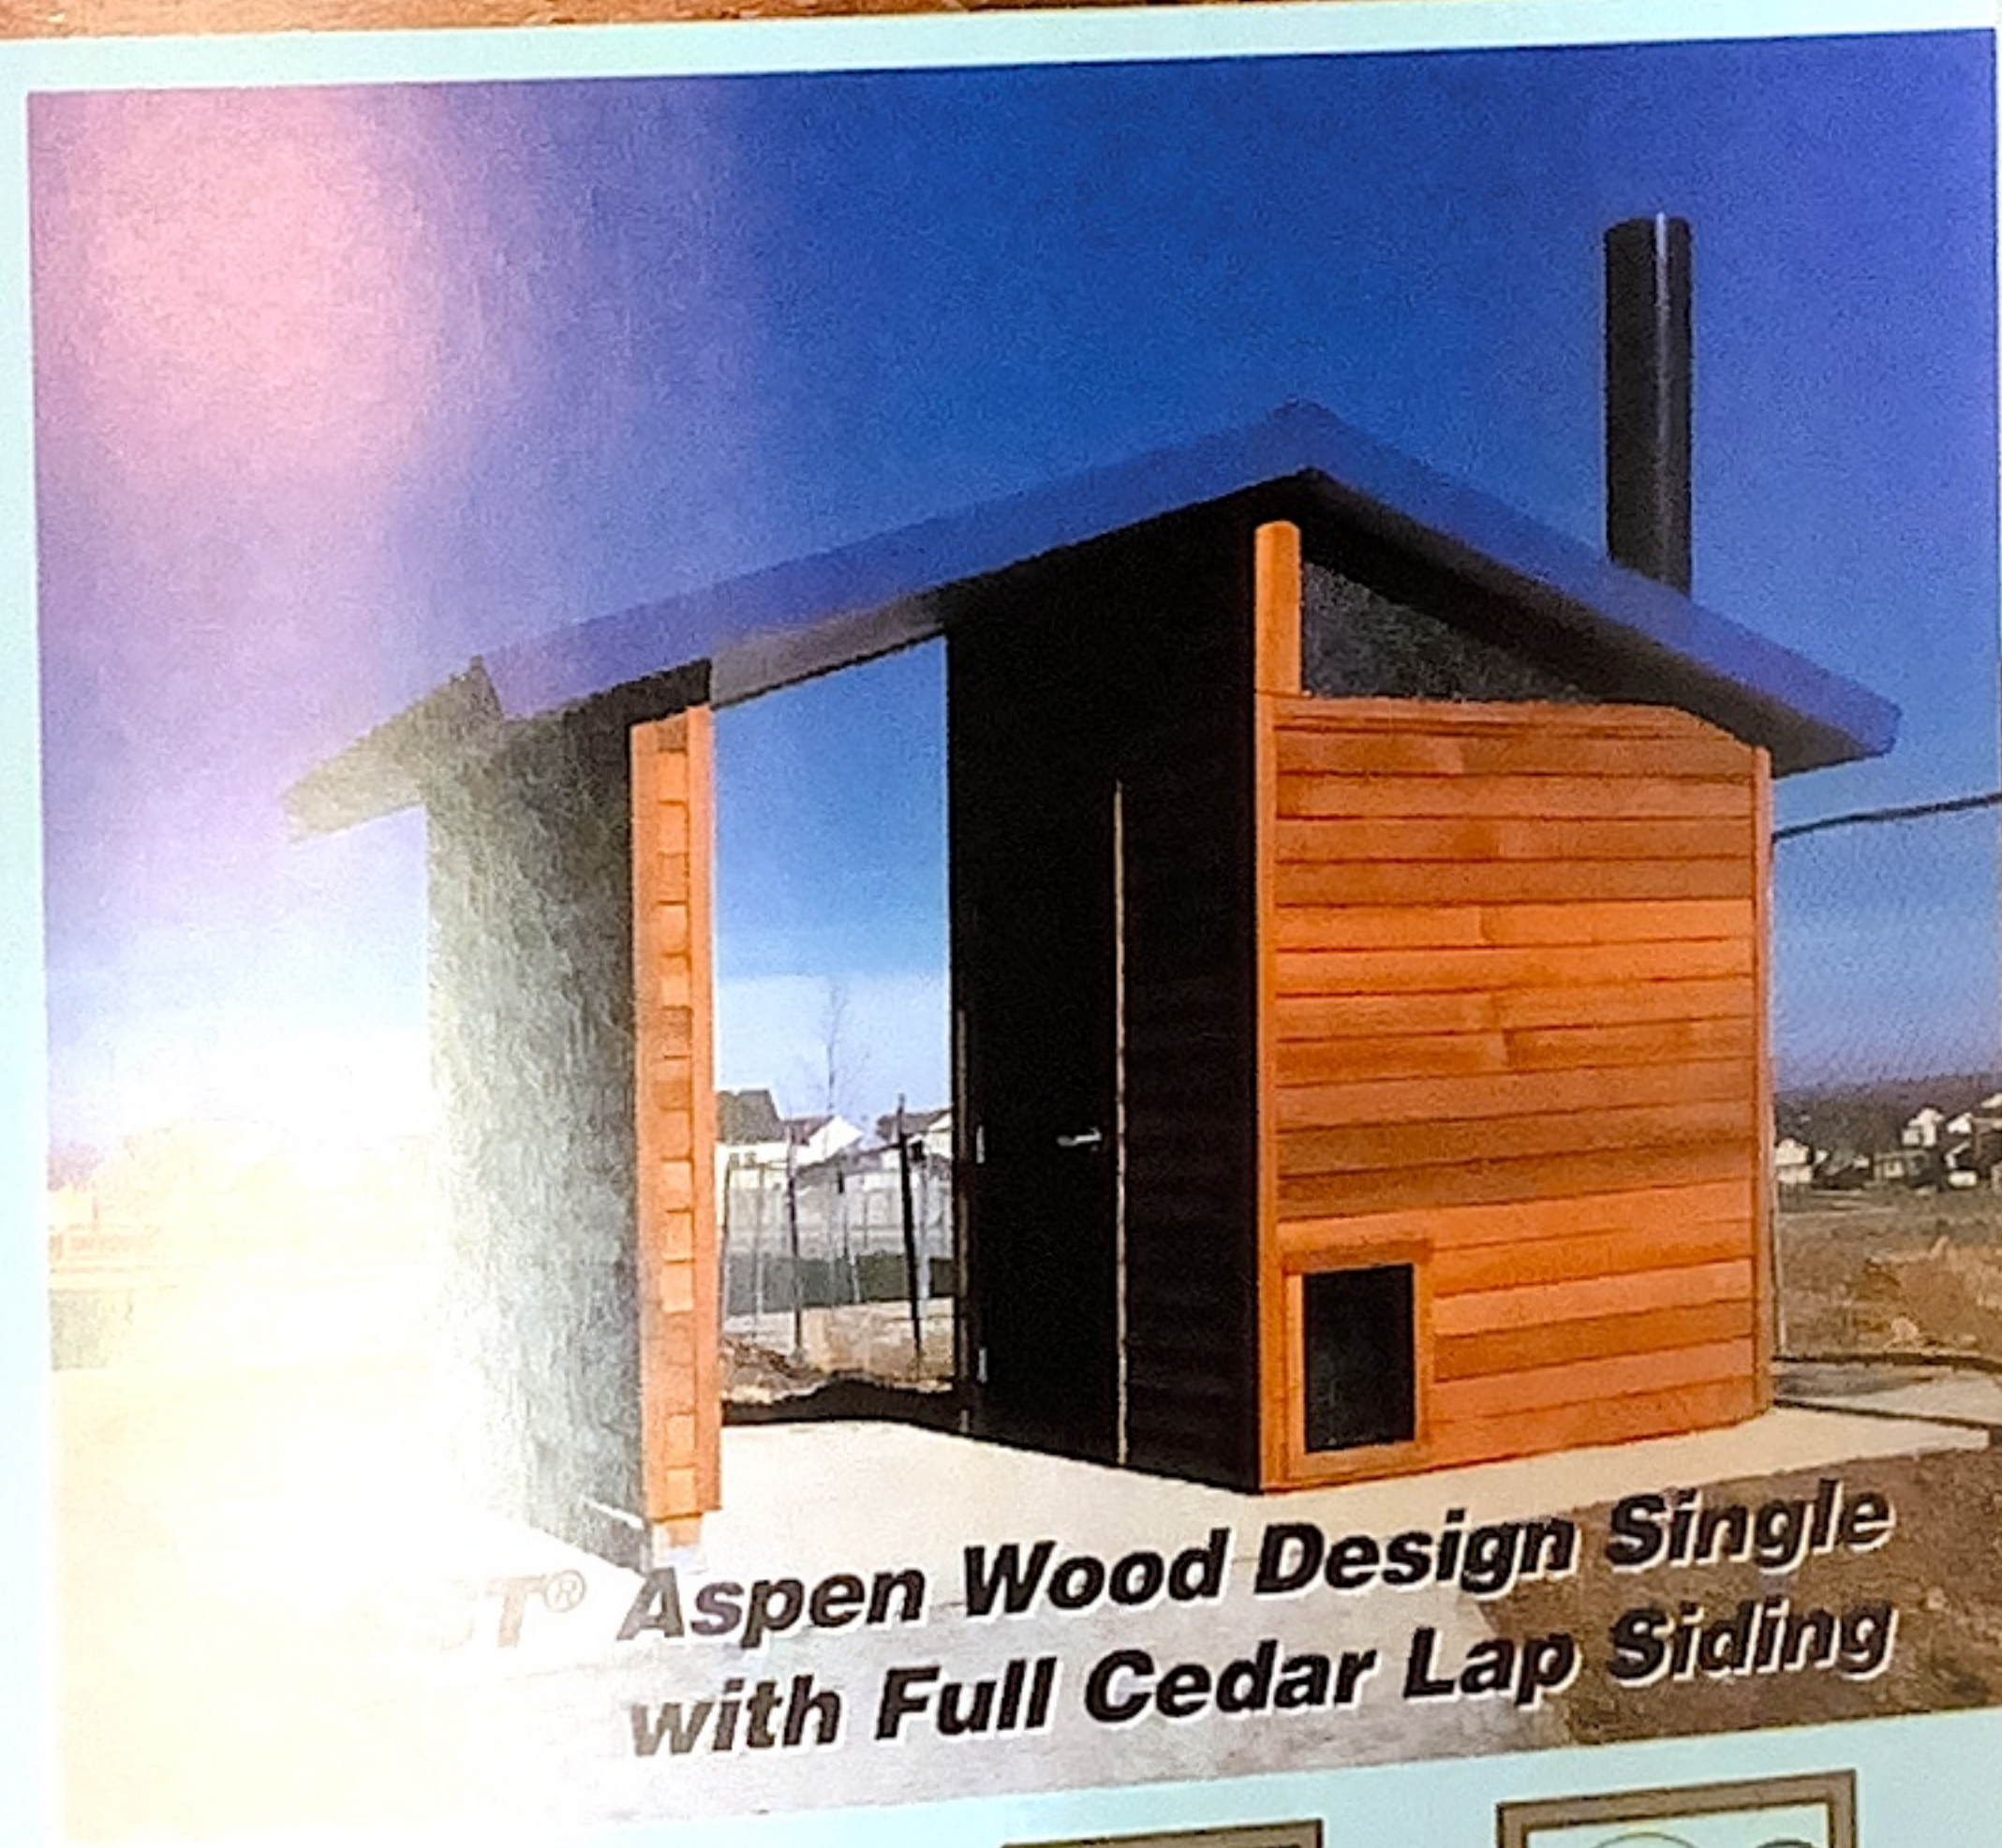


**SST® Aspen Wood Design Single
with Full Cedar Lap Siding**



- ❑ **Double Vaults & Vents** (shown at left) in all SST® Aspen Double Restrooms.

- ❑ **Choice of Floor Plans.** Both provide wheelchair access. Extended plan has 60" diameter for full wheelchair rotation.

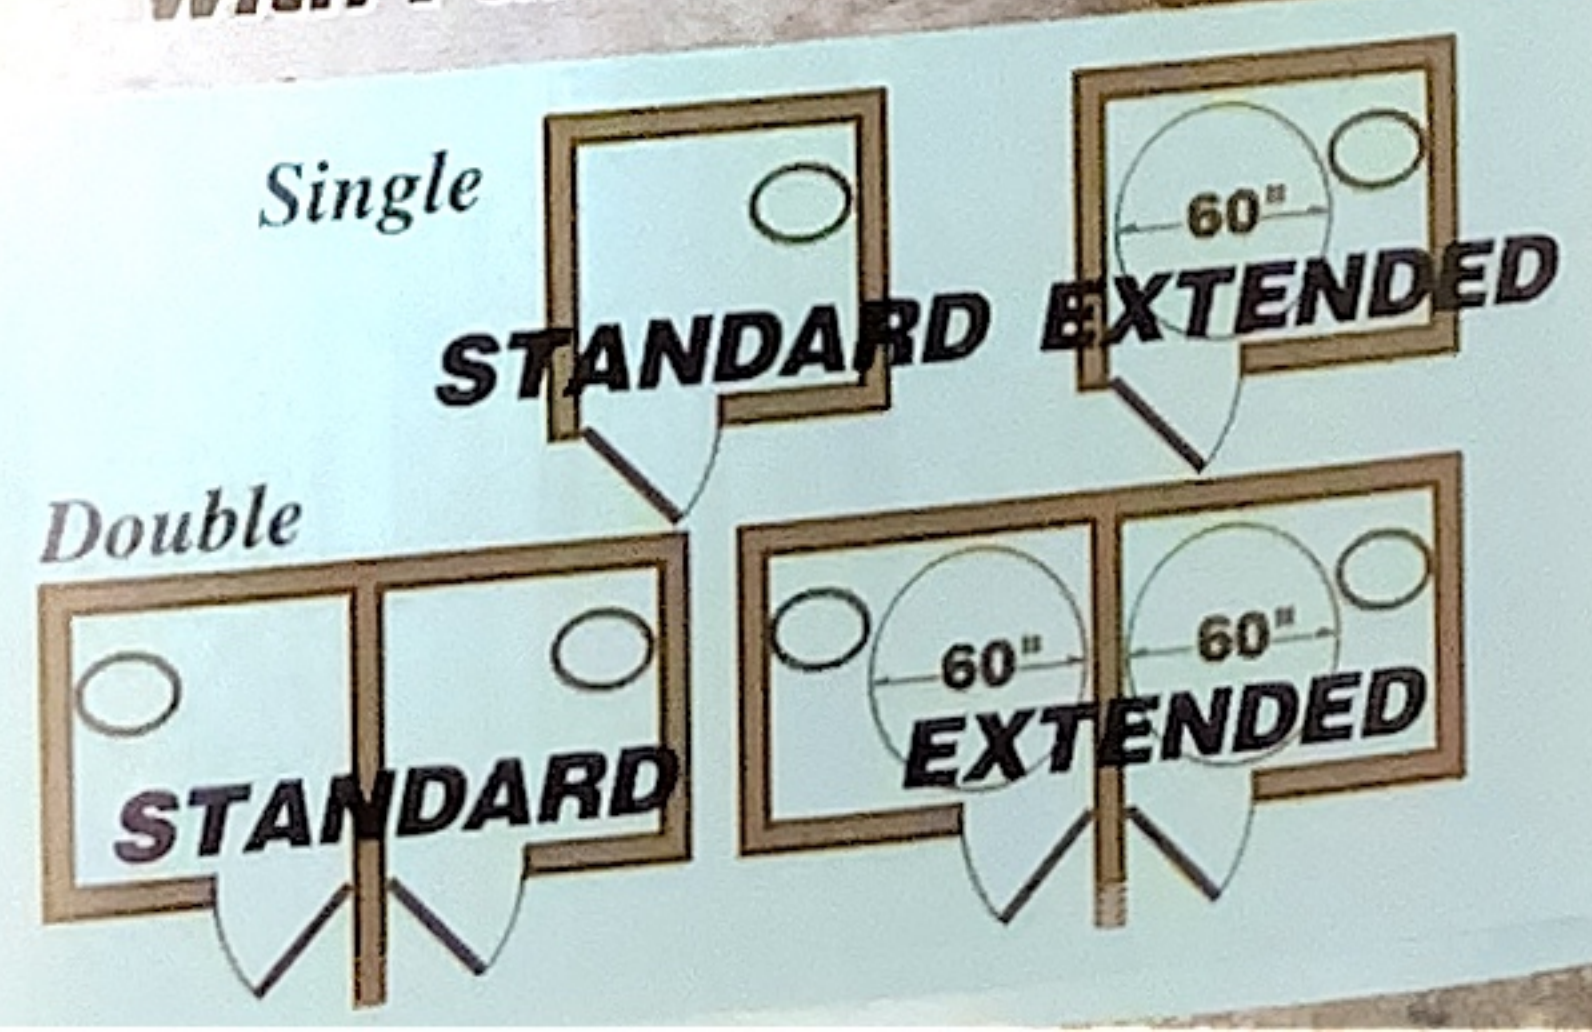

SST Aspen

by ROMTEC

Concrete & Wood Design
Restrooms Built To Last

Non-Porous Structoglas® Interior. Bright, Roomy, Tough.

SST® Aspen is Tough Inside. Stainless steel and polyethylene hardware. Structoglas® wall and ceiling surfaces handle the harshest use and abuse. Won't hold odor. Can't scratch like epoxy.

42" Stainless-Steel GrabBars

Optional Toilet
Paper Dispenser

Graffiti-Proof
Structoglas®
Walls & Ceiling

Heavy-
Duty
Styrene
Seat &
Lid


18" Cross-Linked
Polyethylene
Toilet Riser

Sealed Concrete Floor


Choice of 3 Roof Styles

All Romtec SST® Aspen Restrooms are available with your choice of *three* attractive roofs—metal, cedar shakes and three-tab composition shingles.


- ☐ Sturdy Steel Roof Structure rated for 200 lb. per sq. ft.
- ☐ Meets Earthquake & Hurricane Codes
- ☐ Galvanized Rafters won't rust.
- ☐ Pre-Assembled Roof Panels lift in place with a backhoe, bolt to walls.
- ☐ Structoglas® Ceiling stays looking new, needs no paint.

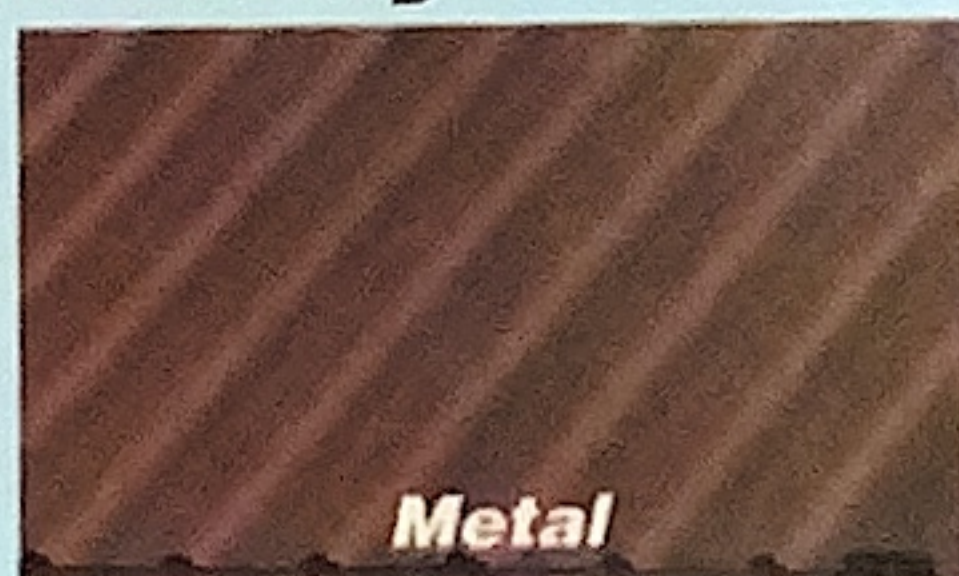

Metal

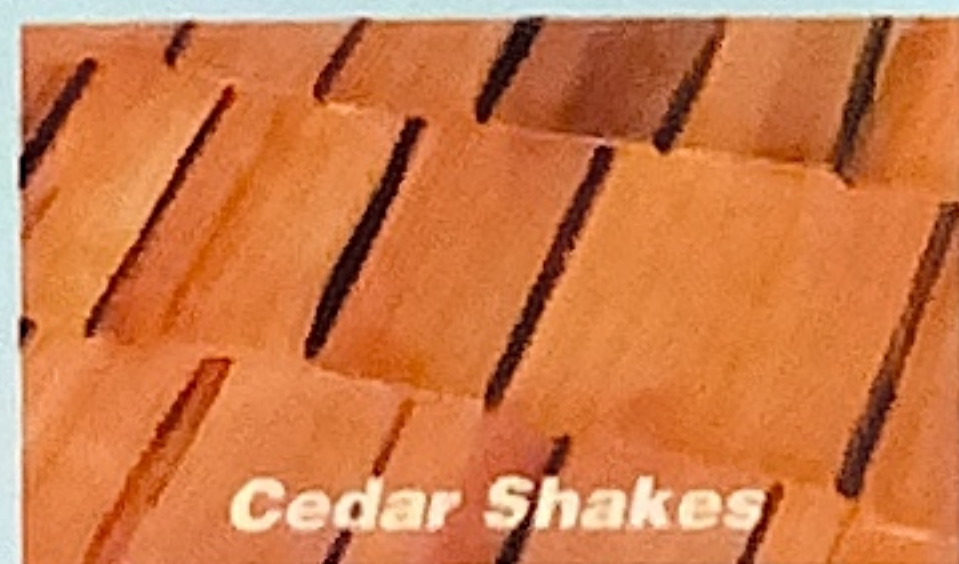

Cedar Shakes

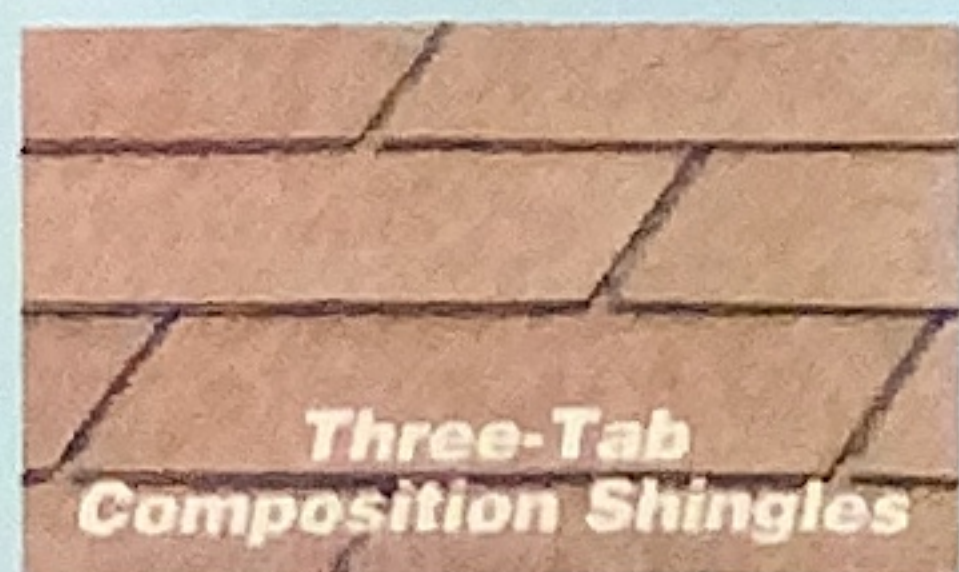


Three-Tab
Composition Shingles

Totally Accessible Design

SST® Aspen Restrooms Are Accessible To Everyone. Floor plans, doors and hardware meet A.D.A. requirements.

- ☐ All Romtec SST® Restrooms provide easy wheelchair access.
- ☐ Extended Floor Plan has 60" diameter area for full wheelchair rotation.
- ☐ 18" Toilet Riser height, safety-lock door handle, two 42" grab bars, 36" door, smooth threshold.

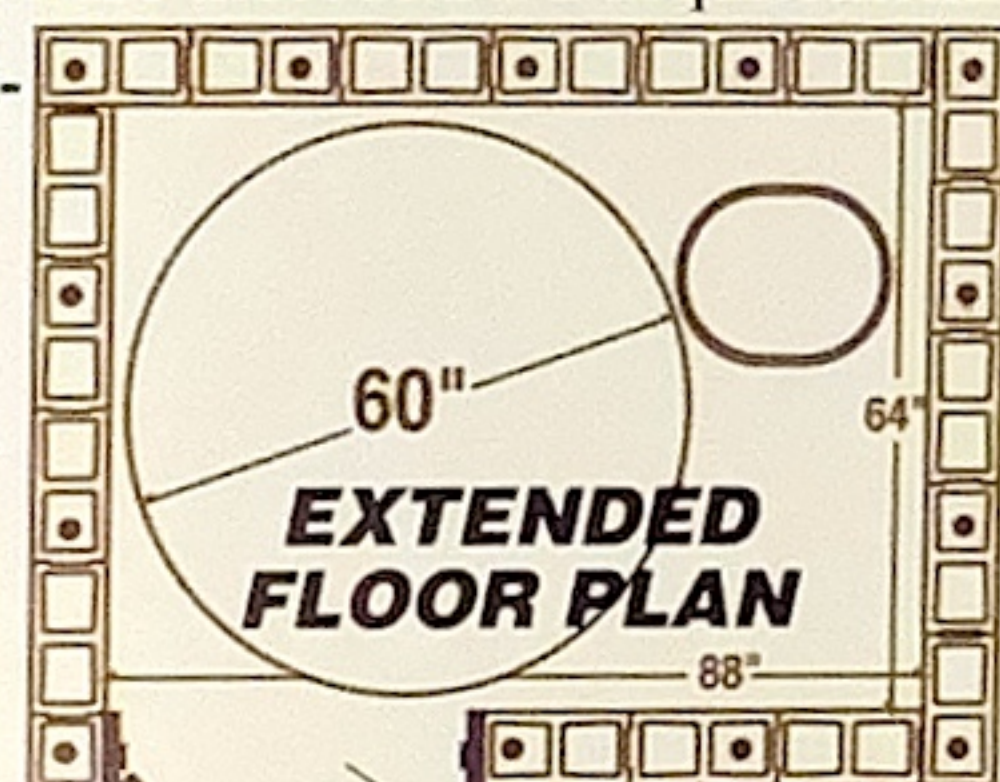

EXTENDED
FLOOR PLAN

Smooth
Concrete
Threshold,
Floor & Entry

Privacy
Wall



36" Steel
Door with
Safety-Lock
Handle

Meets ALL SST Criteria

Odor-Free Romtec SST® Outdoor Restrooms meet ALL SST (Sweet-Smelling Toilet) design criteria.

- ☐ Non-Porous Vault & Interior can't soak up waste and odor.
- ☐ Top of Vault is NOT Building Floor. Odors can't seep in.
- ☐ Sealed Vent, Toilet Riser & Cleanout keep odors in vault.
- ☐ Vent Design Flexibility. Vent installs in any wall, not in door/entry dead-air space.



Environmentally-Safe Cross-Linked Polyethylene Vaults

Romtec Vaults Are Better Than Concrete.

750
Gallon



- ☐ Reinforced Cross-Linked Polyethylene can't crack and leak like concrete.
- ☐ Tested to -100°F to take on the toughest conditions.

- ☐ One-Piece Design seals odor and waste away from concrete and soil.
- ☐ Vault & Pad Are Completely Separate. Odors can't seep into building.
- ☐ Smooth Interior & Sloped Base make cleaning easy, resist odor build up.




1000
Gallon

Here's What Makes the Romtec SST Aspen So Great!

Romtec SST® Aspen Outdoor Restrooms include everything you need for permanent, odor-free toilets in any location. The Romtec SST® is widely used by the U.S. Forest Service, Bureau of Land Management, National Park Service, U.S. Military, and numerous State and Local park and recreation agencies...wherever easily maintained, universally accessible restrooms are needed.

The SST® Aspen is available in many models to meet your restroom needs:

- ☐ **SST® Aspen Concrete** buildings are delivered in kit form. After burying the supplied vault and pouring the pad, the building is assembled on site using dry-stack, **INTERLOCKING** concrete blocks. Choose either rustic split-face or smooth paintable block. Single and double buildings come in standard or extended floor plans. Walls are steel reinforced and filled with concrete. Steel door and kick-proof vent are installed in walls. Structoglas® FRP interior, fixtures and pre-assembled steel roof are easily attached.
- ☐ **SST® Aspen Wood Design** buildings are delivered pre-assembled to your site. Just bolt the building to your concrete pad, attach the roof and install the kick-proof vent, toilet riser and vent pipe. Custom exterior designs are available.
- ☐ **Buildings are Complete.** All materials are included as standard items, except: concrete, forms, steel rebar, toilet paper dispenser, gender signs.
- ☐ **Optional Accessories & Replacement Parts Available.**
- ☐ **Quick, Easy Installation.**
 - Aspen Wood Design: 2 workers, 2 days.
 - Aspen Single Concrete: 3 workers, 3 days.
 - Aspen Double Concrete: 3 workers, 4 days.
 - **Equipment & Tools Required:** forklift, backhoe, standard carpentry & masonry tools.
- ☐ **Shipping is Low-Cost & Convenient.**
 - All models ship by common carrier, F.O.B. Roseburg, OR.
 - Freight from 30¢ per mile. Quotes available.

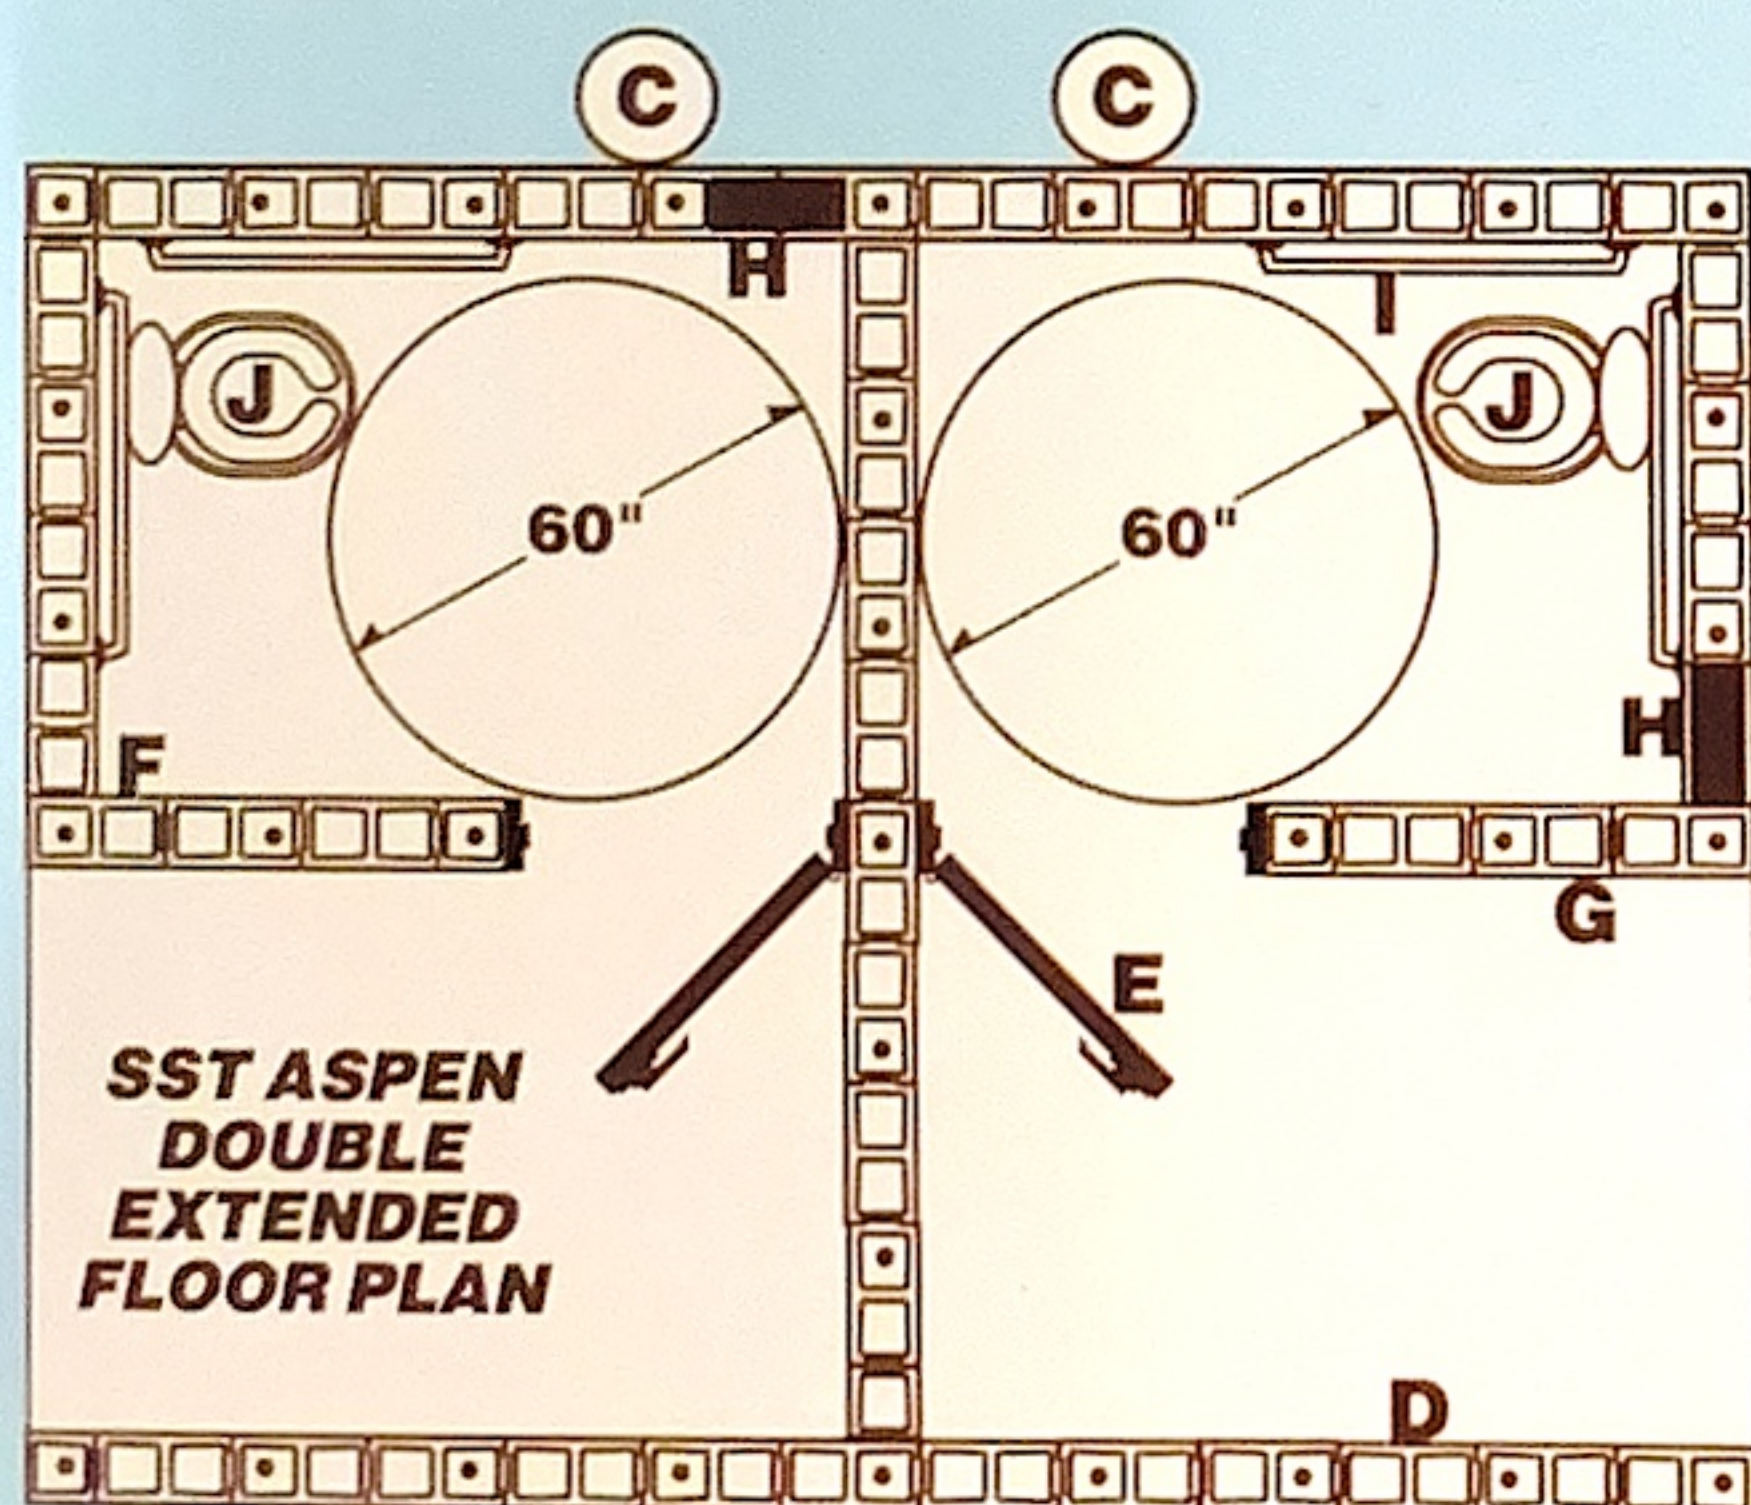

SST Aspen Features

- A Choice of Roofing** Steel roof & trim in choice of colors. Optional cedar shakes or three tab shingles. Galvanized steel rafters. Non-porous Structoglas® FRP ceiling.
- B Lexan Windows** (2) 1/4" thick
- C 12" Diameter Black ABS Vent Pipe** (1 per vault)
- D Privacy Wall**
- E 36" Baked Enamel Steel Door** (black) with stainless-steel kick plate & safety-lock handle.
- F Non-Porous Structoglas® Interior Liner** is permanent.
- G Wall Construction:** SST® Aspen Concrete is steel-reinforced, concrete-filled, dry-stack block. SST® Wood Design is 4 3/8" wood frame with pressure-treated posts and sill. Choice of colors and exteriors.
- H Heavy-Duty Kick-Proof Floor Vent** (111 sq. in. free area).
- I 42" x 1 1/2" Stainless Grab Bars** (2 per room)
- J 18" Handicap Toilet Riser.** White cross-linked polyethylene with heavy-duty polystyrene seat & lid.
- K 24" Cleanout with sealed, cross-linked polyethylene cover.**
- L 5 1/2" Thick Steel-Reinforced Concrete Slab**
- M Cross-Linked Polyethylene Vault.** Single: 750-gallon. Double: Two 1000-gallon. Reinforced, one-piece design is tested to -100°F; 750 gallon good for 11,000 uses. 1000 gallon good for 14,500 uses.

For Orders and Inquiries Contact:

ROMTEC, INC.


18240 North Bank Rd., Roseburg, OR 97470
Phone: 541-496-3541 Fax: 541-496-0803
Email: romtec@rosenet.net

Call today for a FREE VIDEO showing all the features and benefits, plus complete installation of Romtec SST® Restroom Systems. All prices F.O.B. Roseburg, Oregon. Specifications and prices subject to change without notice. All prices subject to the terms and limitations listed on the Romtec quotation and purchase order forms. © 1997, Romtec, Inc. © SST is a registered trademark of Romtec, Inc.

Visit the Romtec Web Site: www.rosenet.net/~romtec



Great Looking Restrooms For The Great Outdoors

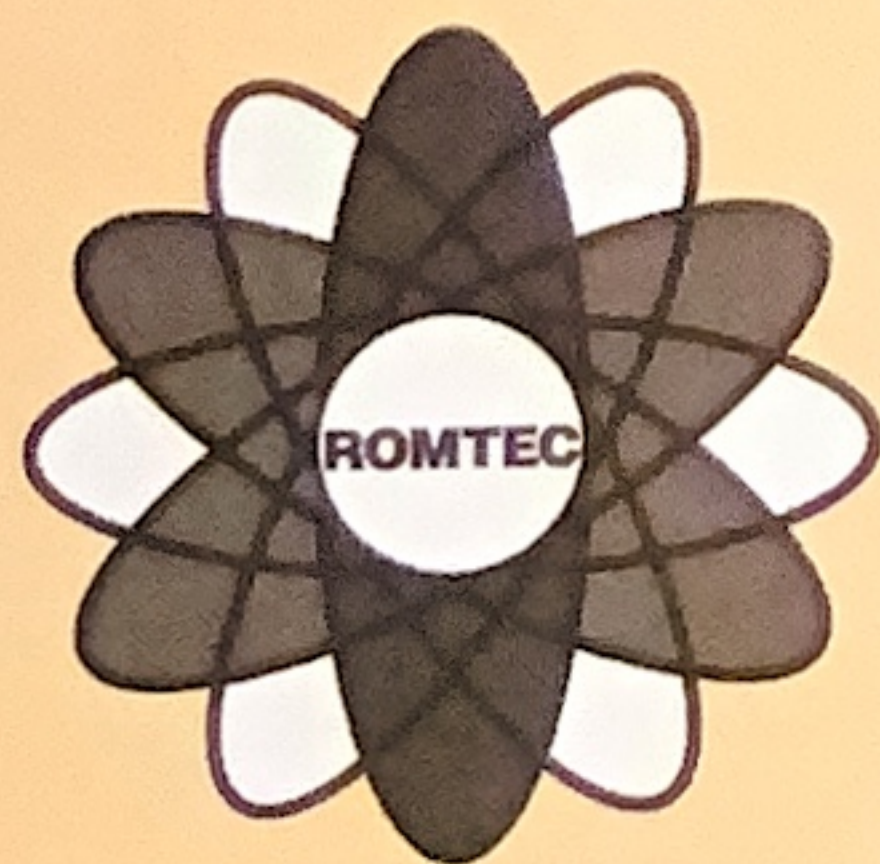

ROMTEC SST[®]

Odor-Free • Permanent • Universally Accessible



SST® Double Has Two 750-Gallon Vaults


SST® Traditional Double

The Romtec SST® Traditional Double Restroom includes everything you need for a permanent, odor-free, accessible restroom building with two private toilets.

Available in Three Models

- ☐ **Standard SST® Traditional Double** (right) has two private toilets with separate vaults and vent systems. Durable exterior is sided with T-111 and cedar. Available roofing: shakes (shown), metal or three-tab shingles.
- ☐ **SST® Traditional Double with Privacy Partition** (above) includes all standard features plus exterior partition.
- ☐ **SST® Traditional Double with "All-Weather" Porch** (on brochure cover) has all standard features plus partition and a large roof extension for added weather protection.

- ☐ **Choice of Floor Plans.** Both provide wheelchair access.

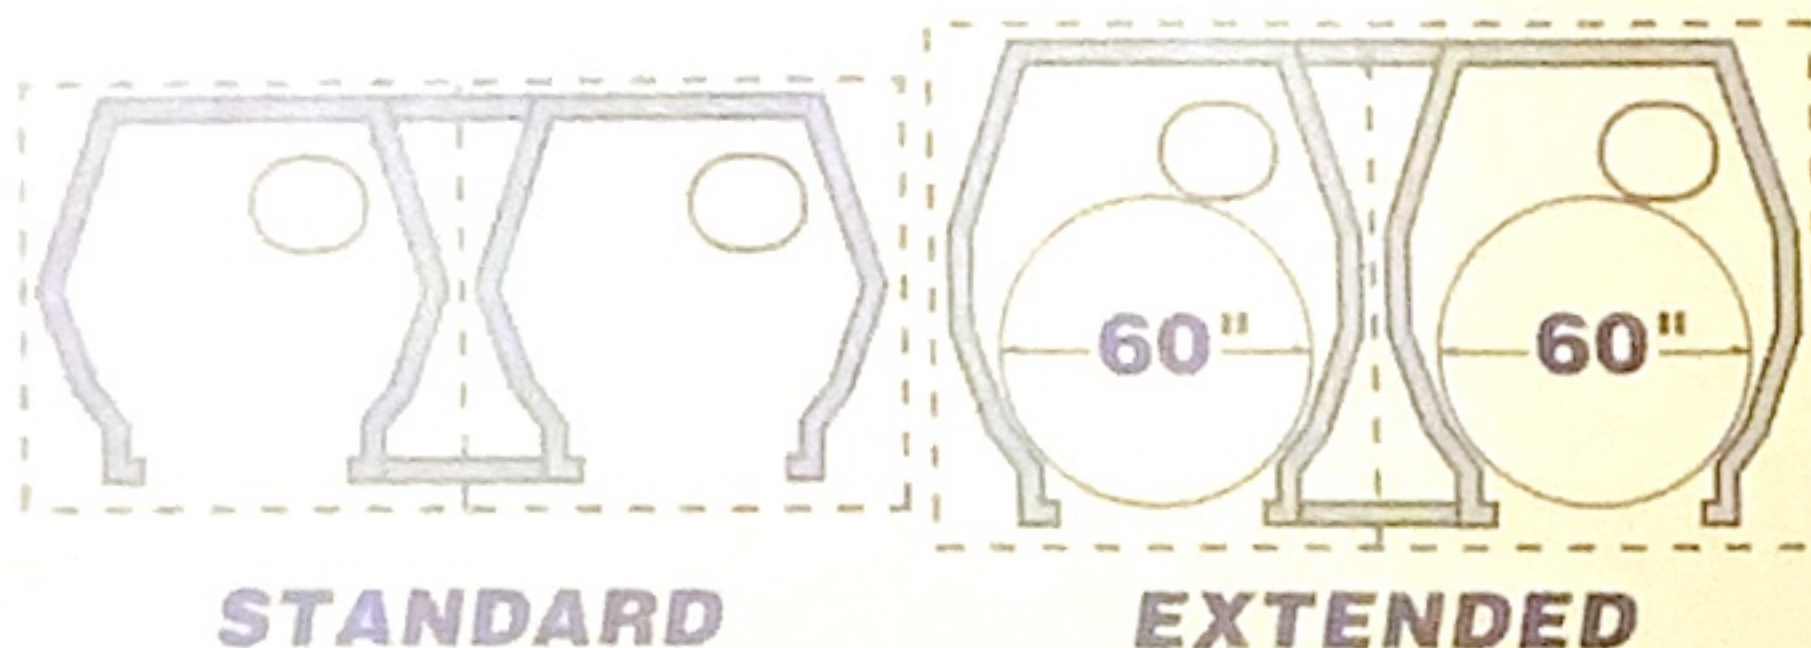

STANDARD

EXTENDED



Universally Accessible


SST® Original

Romtec SST® Original, the first pre-fabricated restroom with venting designed by the US Forest Service to eliminate odors inside the building. All Romtec SST® restrooms have this odor-free design.


Practical • Affordable • Durable

- ❑ **One-Piece Cross-Linked Polyethylene Roof, Building & Vault** cannot leak. Weather and temperature extremes will not affect this remarkable material.
- ❑ **Durable T-111 Exterior Siding**, in earth tone (right) or forest green (below), is easy to keep looking new.
- ❑ **Super-Fast Installation.** In just 1-2 days, two workers with a backhoe can install the complete building with underground vault, concrete floor and exterior slab.
- ❑ **Choice of Floor Plans.**

Both provide wheelchair access. Extended plan has 60" diam. area for full wheelchair rotation.

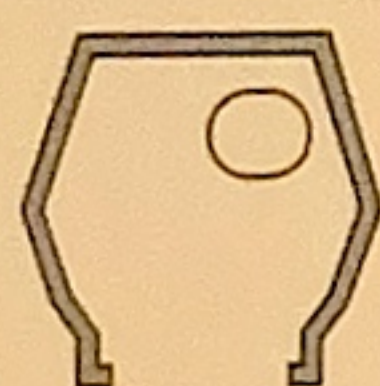

STANDARD

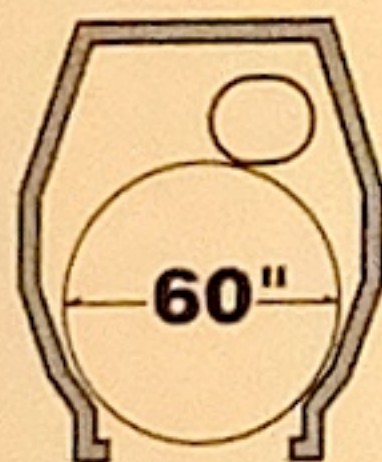

EXTENDED



SST® Original - Earth Tone

Low-Cost SST® Original Includes 750-Gallon Vault & Hardware



SST® Original - Forest Green

SST® Traditional Features Cedar Siding & Cedar Shake or Metal Roof




SST® Traditional Single

Under its attractive exterior siding of treated T-111 and cedar, the **SST® Traditional Single Restroom** has the durable Romtec cross-linked polyethylene structure. Includes 750-gallon vault and odor-free vent system.


Designed to Stay Looking Great

- ❑ **Cedar Shake, Metal or Three-Tab Shingle Roofing.** Choose the style that matches your area.
- ❑ **200 Lb. Per Sq. Ft. Roof.** Handles the heaviest snow loads.
- ❑ **Smooth Interior Walls and Sloped Concrete Floor** make cleaning a breeze.
- ❑ **Universally-Accessible:** 18" toilet riser, stainless grab bars, safety-lock levered door handle, 36" steel door.
- ❑ **Optional "All-Weather" Porch** (right) for protection and comfort in all weather conditions.


- ❑ **Choice of Floor Plans.** Both provide wheelchair access. Extended plan has 60" diam. area for full wheelchair rotation.

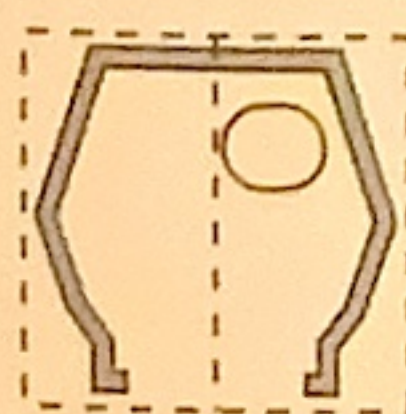

STANDARD

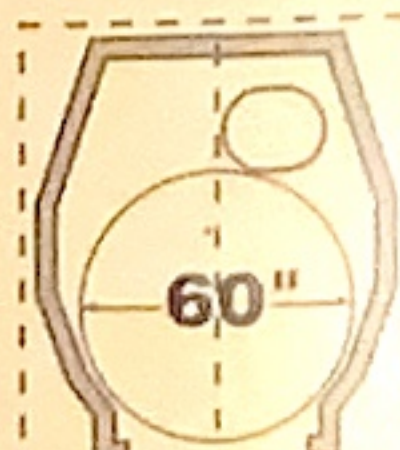

EXTENDED

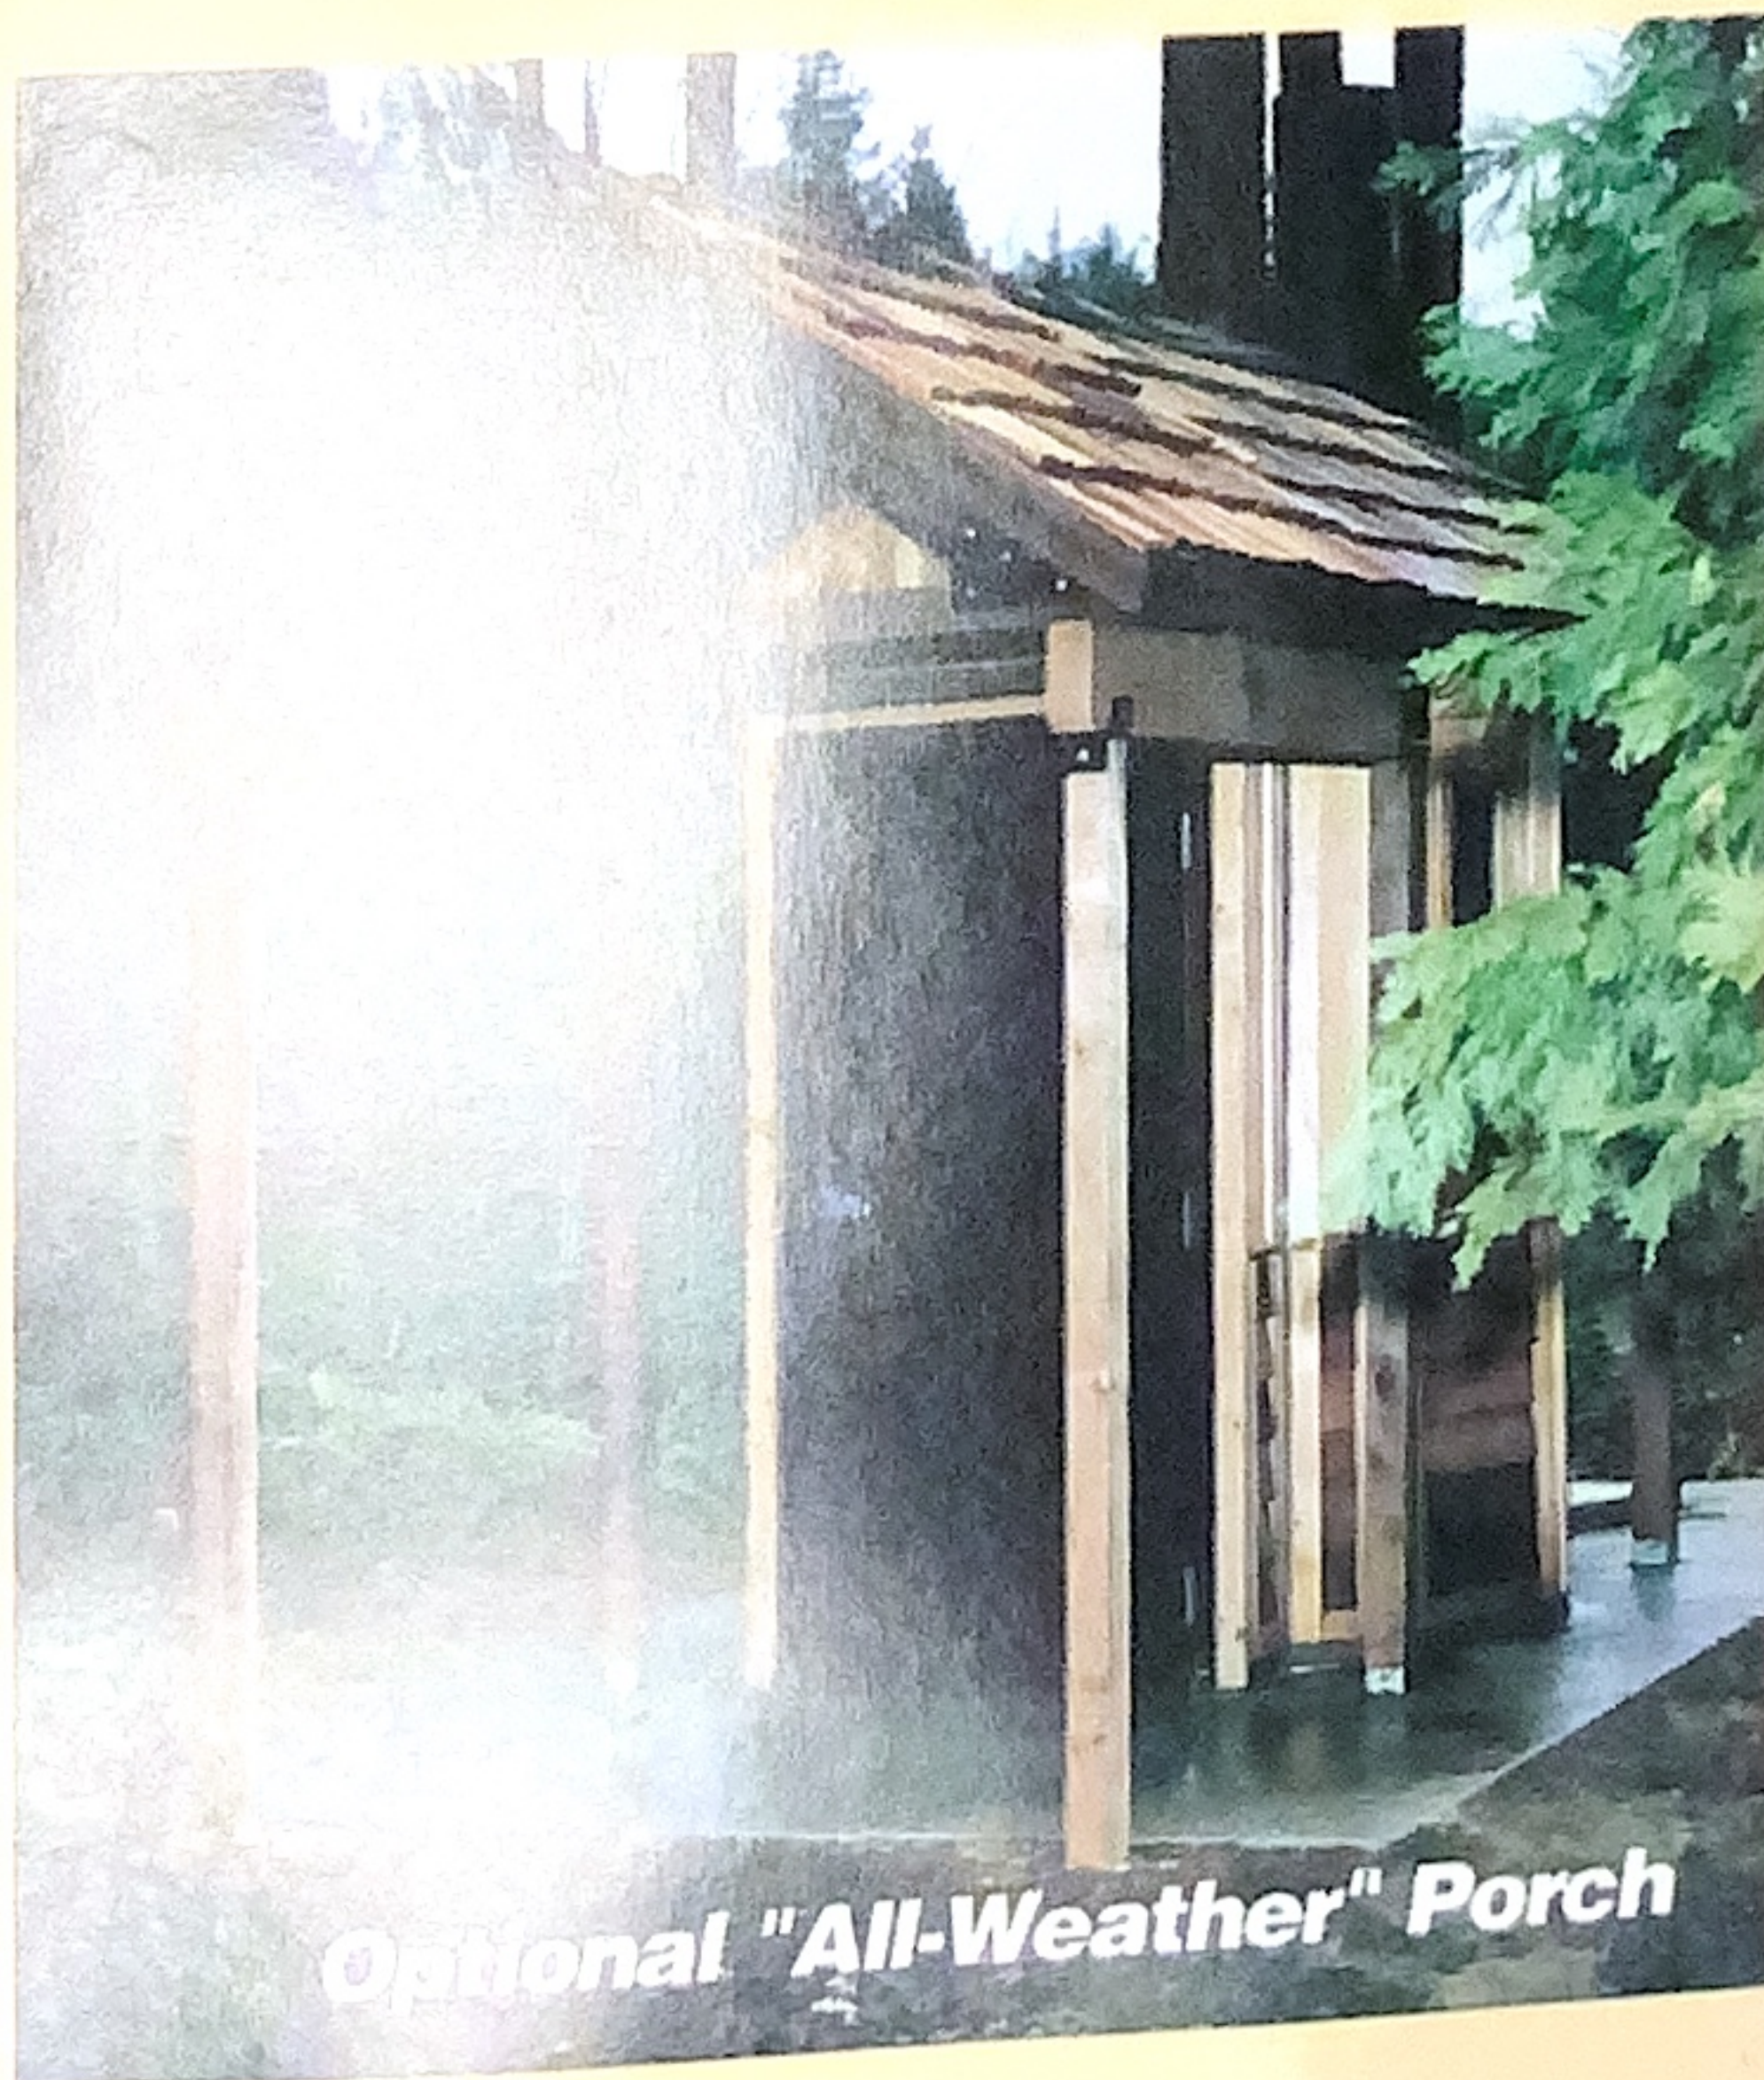

Optional "All-Weather" Porch

SST® Traditional Sandstone

The SST® Traditional Sandstone Restroom is available in both Single (shown) and Double models with optional "All-Weather Porch." Includes 750-gallon vaults and vent system.


Many Colors & Textures to Choose From

- ❑ Exterior Thorowall® Panels are available in sixteen colors and six stucco textures.


Choice of Floor Plans.

All provide wheelchair access. Extended plans have 60" diam. area for full wheelchair rotation.

Single
Floor
Plans

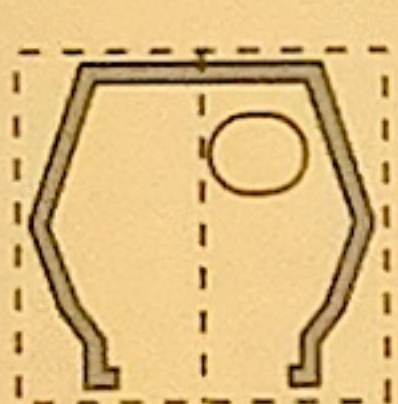


STANDARD

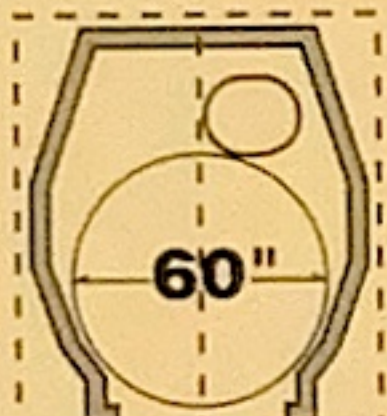


EXTENDED

Double
Floor
Plans

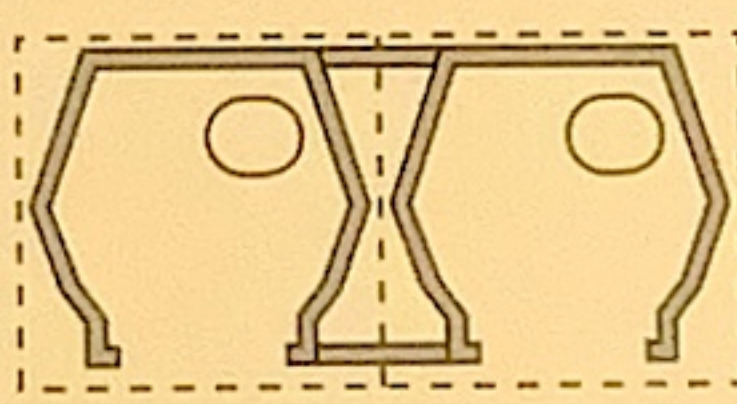

STANDARD

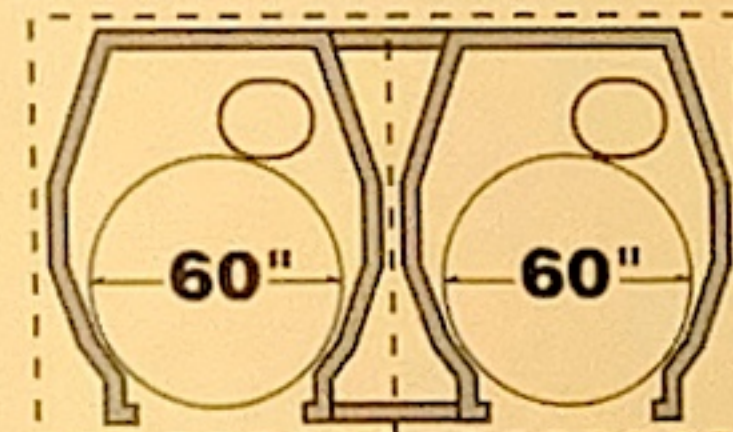

EXTENDED

- ❑ Attractive Metal Roof keeps its luster under the harshest sun. Also available with Traditional Single and Double. Available in sixteen colors. Optional three-tab composition shingles or cedar shake roofing available.
- ❑ Cross-Linked Polyethylene Interior is equipped with standard accessible features: 18" toilet riser, two 42" stainless grab bars, safety-lock levered door handle, 36" steel door.

SST® Sandstone Has Durable Stucco Exterior & Metal Roof





Here's What Makes the Romtec SST® So Great!

Romtec SST® Vault Toilet Systems include everything you need for permanent, odor-free restrooms in any outdoor recreation area. The Romtec SST® is widely used by the U.S. Forest Service, Bureau of Land Management, National Park Service, U.S. Military, and numerous state and local park and recreation agencies...wherever easily maintained, universally-accessible restrooms are required.

- ☐ **Buildings & Roofs Are Completely Preassembled.** All materials are included as standard items, except the following:

- Concrete & Forms
- Toilet Paper Dispensers
- Signage
- Construction Tools & Equipment

- ☐ **Optional Accessories & Replacement Parts Are Available.**

- ☐ **Shipping is Low-Cost & Convenient**

- Six Originals per standard 48' truck.
- Four Traditionals or Sandstones per truck.
- 2 Doubles w/o roof extensions per truck.
- 1 Double w/ "All-Weather" Porch - 2/3 truck.
- One building per pallet.
- Vault shipped inside building.
- Six Original roofs per pallet.
- Two Traditional/Sandstone roofs per pallet.
- "All-Weather" Porch packaged separately.
- Freight quotes available.
- All shipments F.O.B. Roseburg, Oregon.

- ☐ **Installation Is Quick & Easy**


- Original, Traditional & Sandstone: 1-2 workers, two days.
- Double: three workers, three-four days.
- Equipment & tools required: forklift, backhoe, standard carpentry and masonry tools.

- ☐ **Custom Buildings Available on Order**

- Siding Available: Cedar, Thorowall® Stucco Panels, Painted T-111 (all colors).
- Roofs Available: Polyethylene, Gabled Cedar Shakes, Three-Tab Shingles, Anodized Metal in a variety of colors.

- ☐ **Design Your Own Building.** Use the SST® vault, vent system, hardware and liner.

- ☐ **Romtec SST® Vaults & Buildings Can Be Sold Separately**

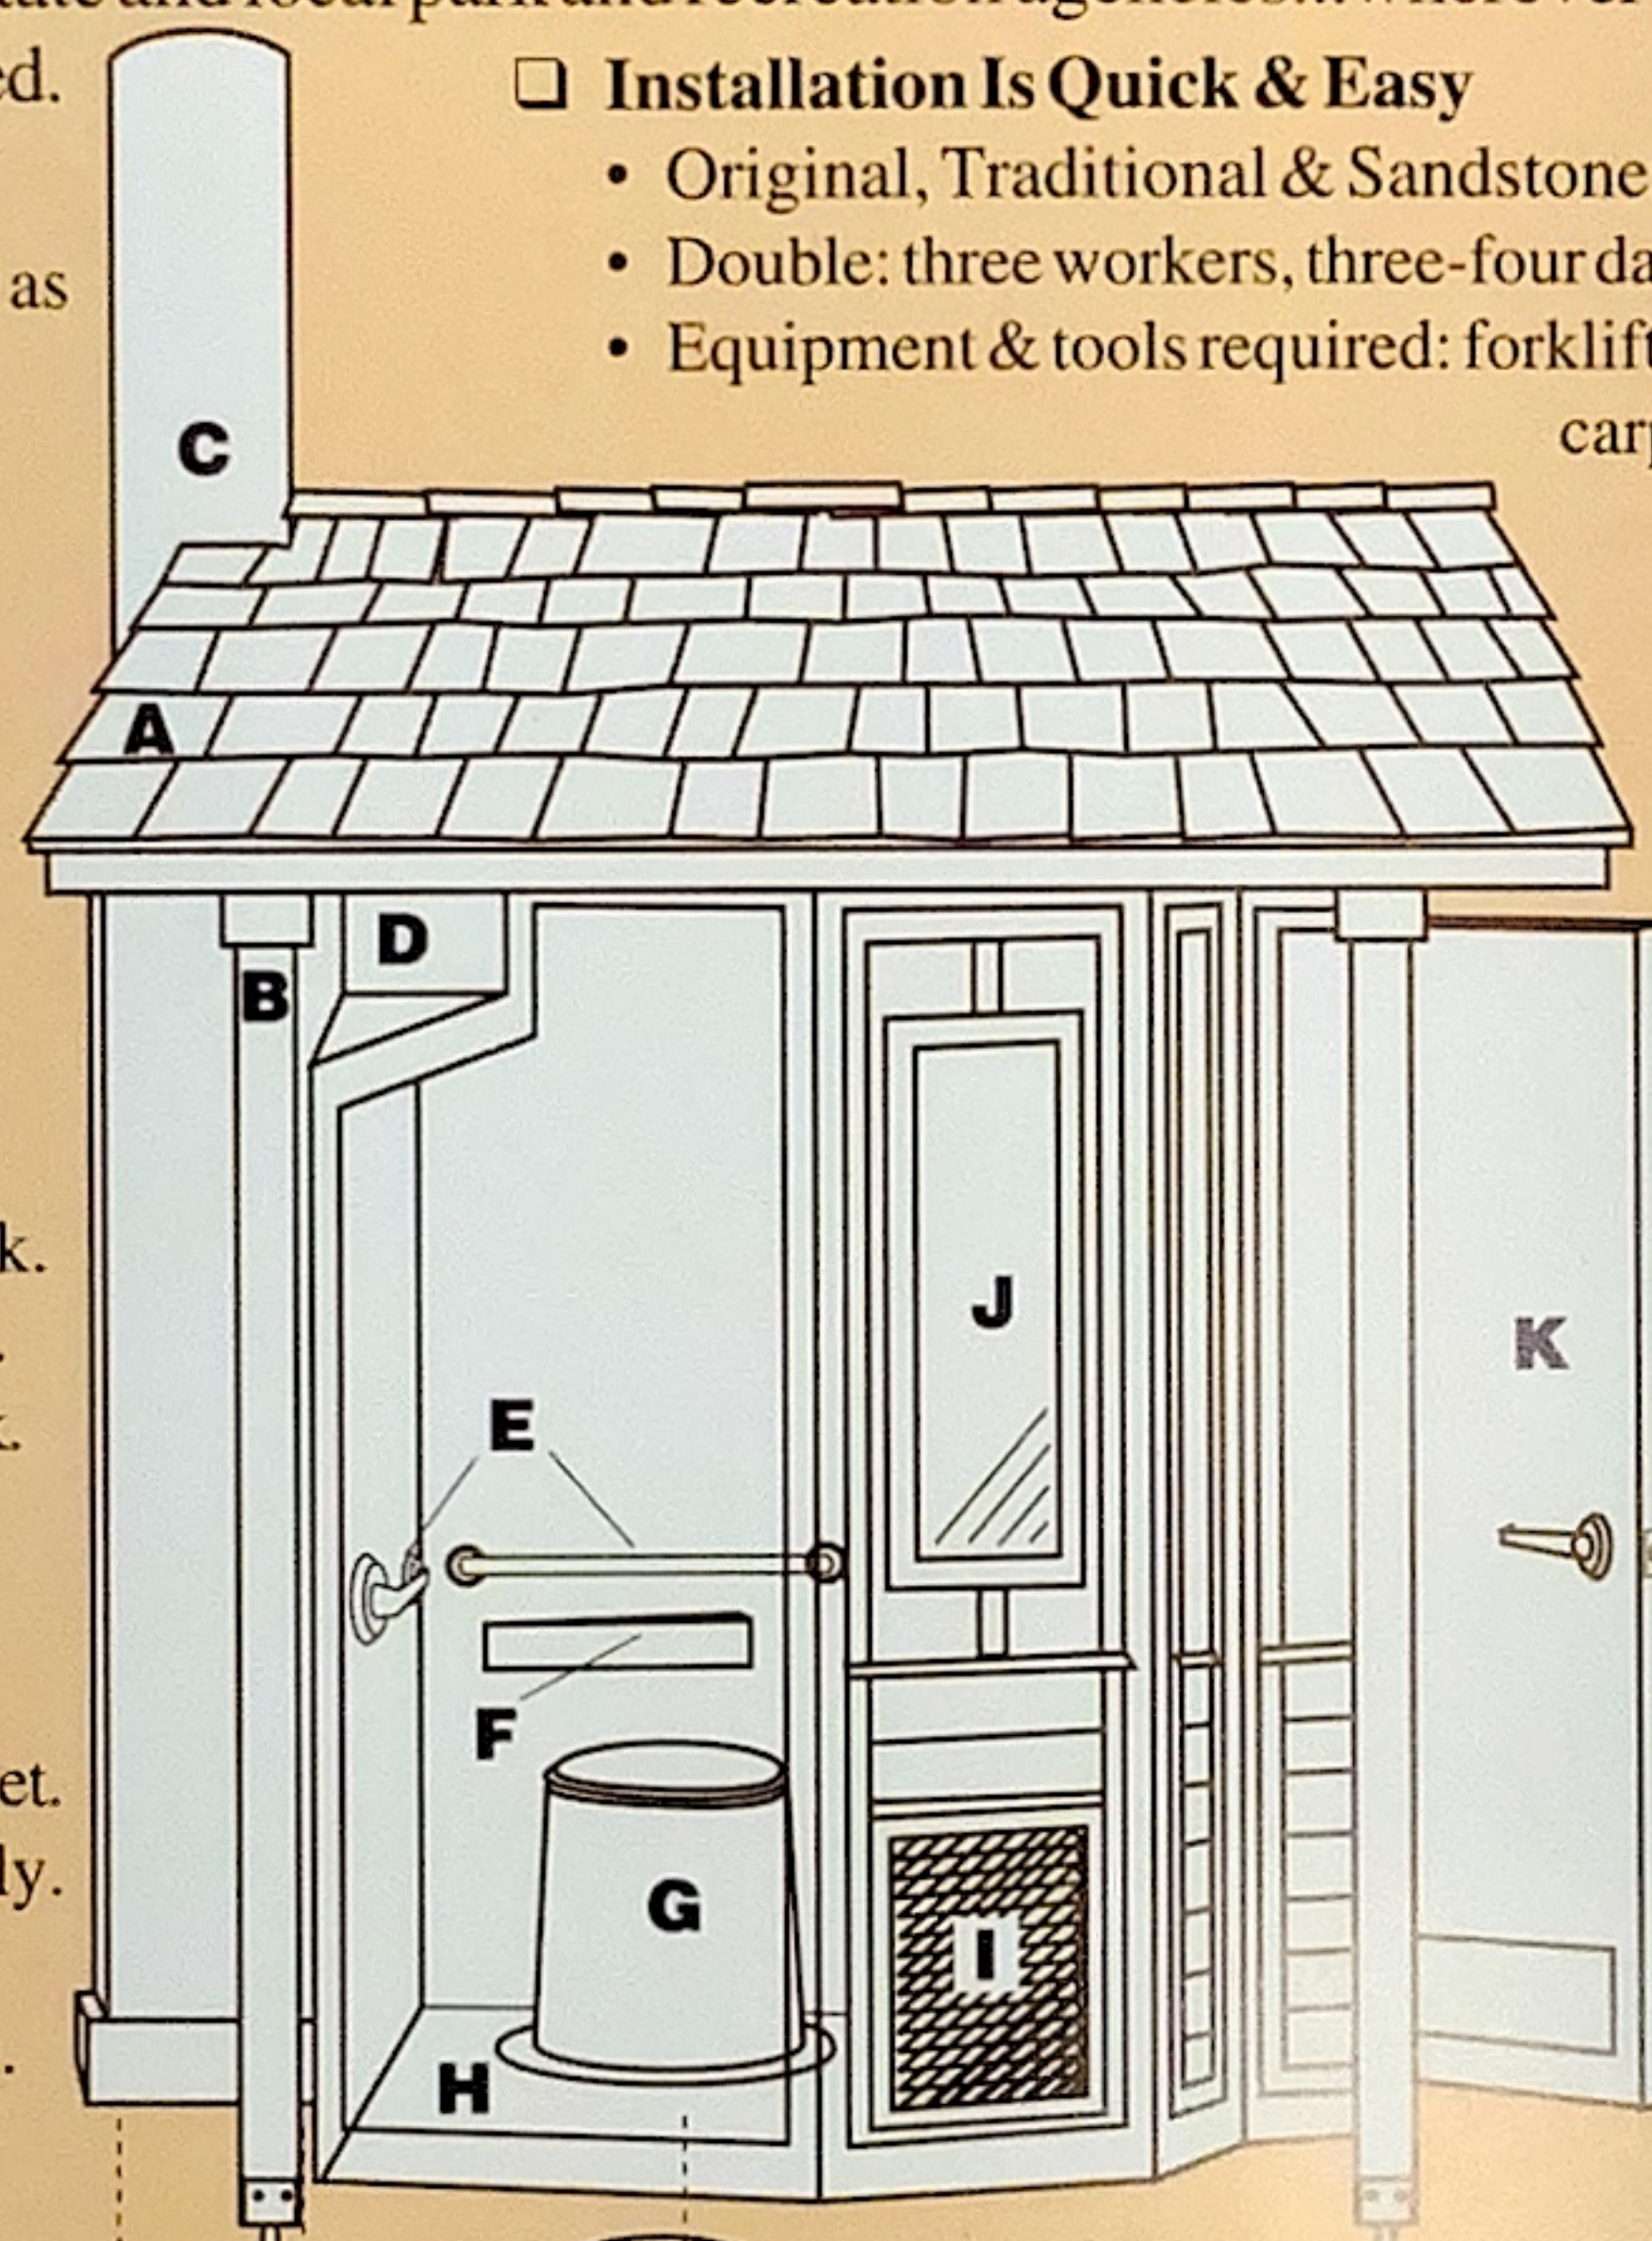

SST® Features

- A Gabled Roof.** SST® Double, Traditional & Sandstone available with cedar shakes, metal or three-tab shingles. SST® Original roof not shown.

- B Pressure-Treated Posts** anchored in concrete slab.

- C 12" Diameter Black ABS Vent Pipe** with black steel convection shroud. SST Double has two vent pipes.

- D Cross-Linked Polyethylene Building** with durable siding. SST® Traditional and Double cedar siding (shown); SST® Original has forest green or earth-tone T-111 siding; SST® Sandstone has Thorowall® stucco panels.

- E Two 42" x 1 1/2" Stainless Grab Bars**

- F Molded Back Rest**

- G 18" Accessible Riser.** White cross-linked polyethylene with heavy-duty polystyrene seat & lid.

- H Form Pan.** Sets drainage slope of floor. SST® Original, Traditional and Sandstone use 2 1/2-3 cubic yards of concrete min.; SST® Double uses 5-6 yards min.

- I Heavy-Duty Kick-Proof Floor Vent** (14" x 18", 111 sq. in. free area).

- J Lexan® Windows** (2) with extruded aluminum frames.

- K 36" Baked Enamel Steel Door** (black) with stainless-steel kick plate & safety-lock handle. (SST® Double doors have Lexan® windows).

- L 750-Gallon Cross-Linked Polyethylene Vault** (reinforced, one-piece design tested to -100°F; good for 11,000 uses; SST® Double has two vaults.)

- M 24" Cleanout** with sealed, cross-linked polyethylene cover.

- N Vent Pipe Stack.** Fits 12" vent pipe.

- O Toilet Riser Stack.** Fits Romtec riser.


For Orders and Inquiries Contact:

ROMTEC, INC.

18240 North Bank Rd., Roseburg, OR 97470
Phone: 541-496-3541 Fax: 541-496-0803
Email: romtec@rosenet.net

Call today for a FREE VIDEO showing all the features and benefits, plus complete installation of Romtec SST® Restroom Systems. All prices F.O.B. Roseburg, Oregon. Specifications and prices subject to change without notice. All prices subject to the terms and limitations listed on the Romtec quotation and purchase order forms. © 1997, Romtec, Inc. © SST is a registered trademark of Romtec, Inc.

Visit the Romtec Web Site: www.rosenet.net/~romtec

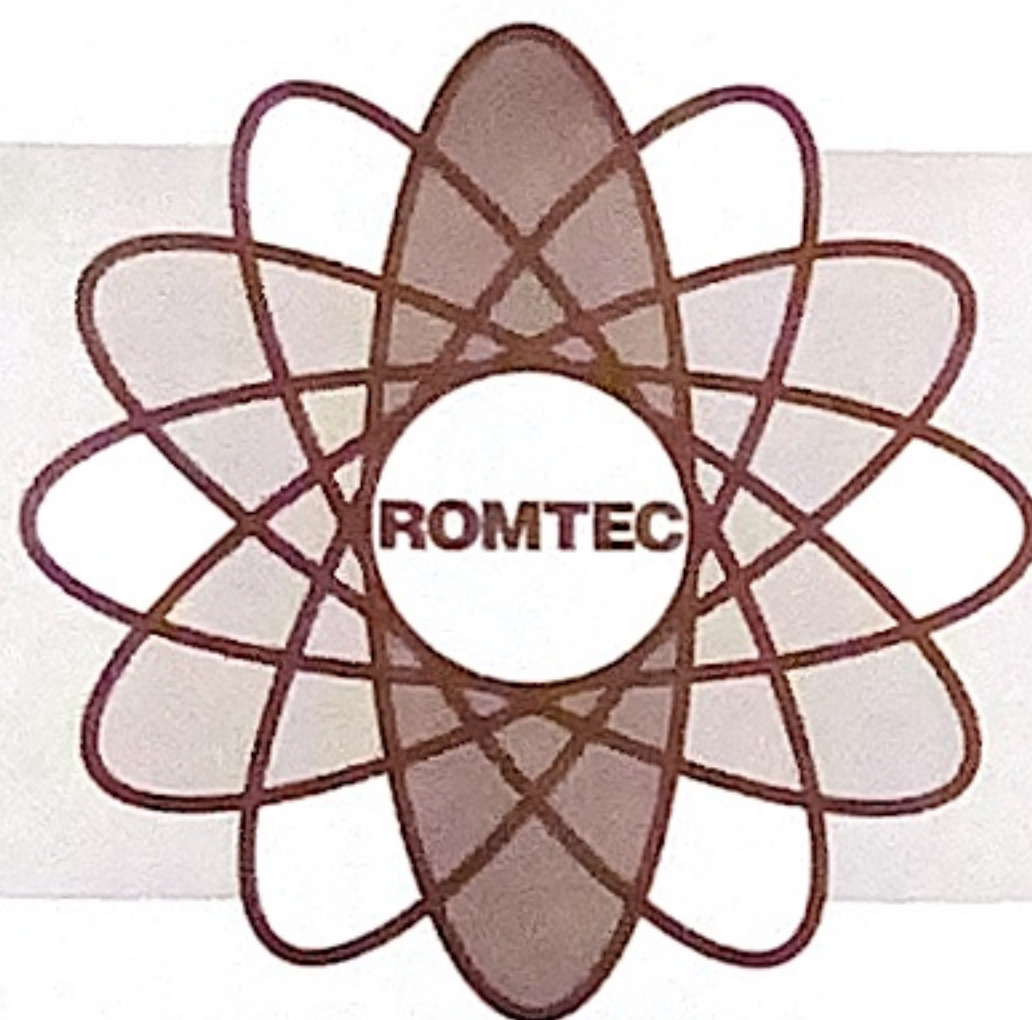

ROMTEC

SINCE 1977

Manufacturer of
SST® Outdoor Restrooms

Restroom Hardware

- Handicap & Standard Toilet Risers • Urinal
- Garbage Container • Trailside Composter
- Riser Safety Bars • Toilet Paper Dispensers
- Accessible Grab Bars • Kick-Proof Vent
- Toilet Cleaning Brush

Romtec, Inc. supplies a complete line of high-quality hardware components for all kinds of restrooms. Romtec products are designed to stand up under any level of use or abuse. They are proven in thousands of parks and recreation facilities throughout North America.

Accessible & Standard Toilet Risers —

Romtec Toilet Risers are designed to fit in any new or existing vault toilet building. The smooth, white cross-linked polyethylene material cleans easily and stands up to any level of use or abuse. Two models are available. Both include a heavy-duty, high-impact polystyrene seat and lid with mounting hardware.



- ❑ **Interchangeable**—Replaces stainless-steel without modification.
- ❑ **Impervious to Chemicals**—Resists staining, etching and damage from cleaning fluids.
- ❑ **Will Not Support Bacteria**—Inherently resistant material.
- ❑ **Molded One-Piece Design**—No joints or seams.
- ❑ **Tested By U.S. Forest Service**—Proven in the most rigorous testing. Thousands in use since 1977.
- ❑ **Low Cost**—Easy shipping. Quick install. Low maintenance.

Specifications

Materials Riser: white cross-linked polyethylene
Seat & Lid: white high-impact polystyrene

Dimensions Accessible: 18" high, 5" flange skirt, 20⁵/₈" x 16¹/₂" oval
Standard: 15¹/₄" high, 5" flange skirt, 20⁵/₈" x 16¹/₂" oval

Weight Accessible: 20 lbs. Standard: 17 lbs.

Trailside Composter —

The Trailside Composter provides a simple, unobtrusive composting toilet for any back country location. Uses natural processes to reduce waste volume by as much as 90%.

- ❑ **Pre-Assembled**—Easy to handle. Weighs just 100 lbs.
- ❑ **Uses No Chemicals**—Peat moss or wood shavings is all that is added to promote waste decomposition.

Universally-Accessible Garbage Containers

Romtec's Universally-Accessible Garbage Containers are used in any location where attractive and accessible garbage and recycling containers are required. The containers lock to walls and posts, and to their own steel carousel.

- ❑ **Cross-Linked Polyethylene**—This remarkable material is virtually indestructible. Containers are impact and stress crack resistant and tested to -100°F.
- ❑ **Easy Use & Maintenance**—Sloped lid has 3 lb. lifting weight. Sloped bottom lets container tilt for easy bag removal, reduced back strain.
- ❑ **Simple Installation**—Mounts to any surface in minutes. Optional steel 3-Container Carousel bolts to concrete, brick and tile.



Specifications

Materials Containers: Cross-linked polyethylene (brown); Brackets/Carousel: Powder-coated Steel (brown)

Dimensions Containers: 20¹/₂" diam. x 17¹/₄"-31" high, 32-gallons per container; Carousel: 4¹/₂" o.d. x 39" high

Weight Container: 20 lbs.; Brackets: 5 lbs. ea; Carousel: 70 lbs.

- ❑ **Low Maintenance**—Reduces labor costs. Controls human waste in environmentally sensitive areas. Easy to maintain.

Specifications

Materials Cross-linked polyethylene, Lexan® solar window w/ stainless steel frame

Dimensions 40" x 53" x 30-36"

Weight 100 lbs.





Use Romtec Hardware For The Complete Restroom.

Urinal

The Romtec Urinal fits in any outdoor restroom. Mounts securely to the wall. Made from smooth, white polyethylene for durability and ease of cleaning.

Specifications

Size: 10" x 16"; Weight: 2 lbs.



Toilet Riser Safety Bars

Romtec riser safety bars are designed to fit any new or existing Romtec toilet riser. They restrict riser opening to 5 1/2" to minimize entry of large objects into the vault.


Specifications

Two 3/8" stainless steel bars, 5 1/2" center-center. Six stainless steel rivets supplied.



Toilet Paper Dispenser

Designed for economy and durability. Holds two or three standard rolls in a heavy-duty locking fixture (padlock not included). Defies vandalism and theft. Mounts easily to any surface. Eight models available: Two or Three-Roll Standard (painted) or Stainless-Steel, Restricted or Free-Rolling.

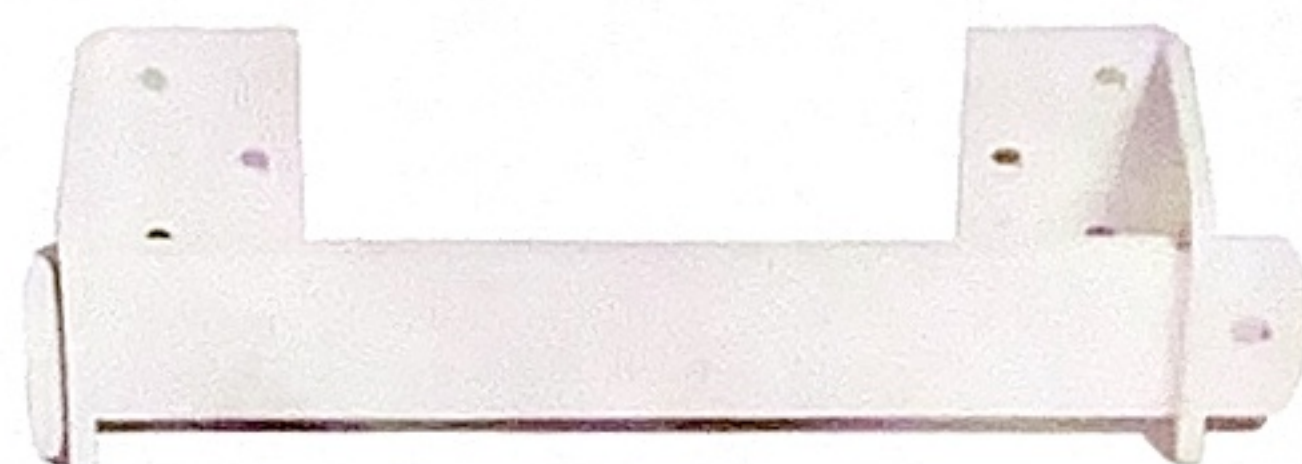


Specifications

Material	3/16" Painted (white) Steel or Stainless Steel
Size/Weight	2-Roll: 13" x 2" / 4 lbs. 3-Roll: 18" x 2" / 5 lbs. 2-Roll: 13" x 1" / 4 lbs. 3-Roll: 18" x 1" / 5 lbs.

Accessible Grab Bars


Accessibility is more than just convenience. It's the law!

Romtec handrails are made from 1 1/2" diameter stainless steel. Available in 36" and 42" lengths to fit any location where accessibility is required. Each rail includes two stainless-steel mounting flanges.

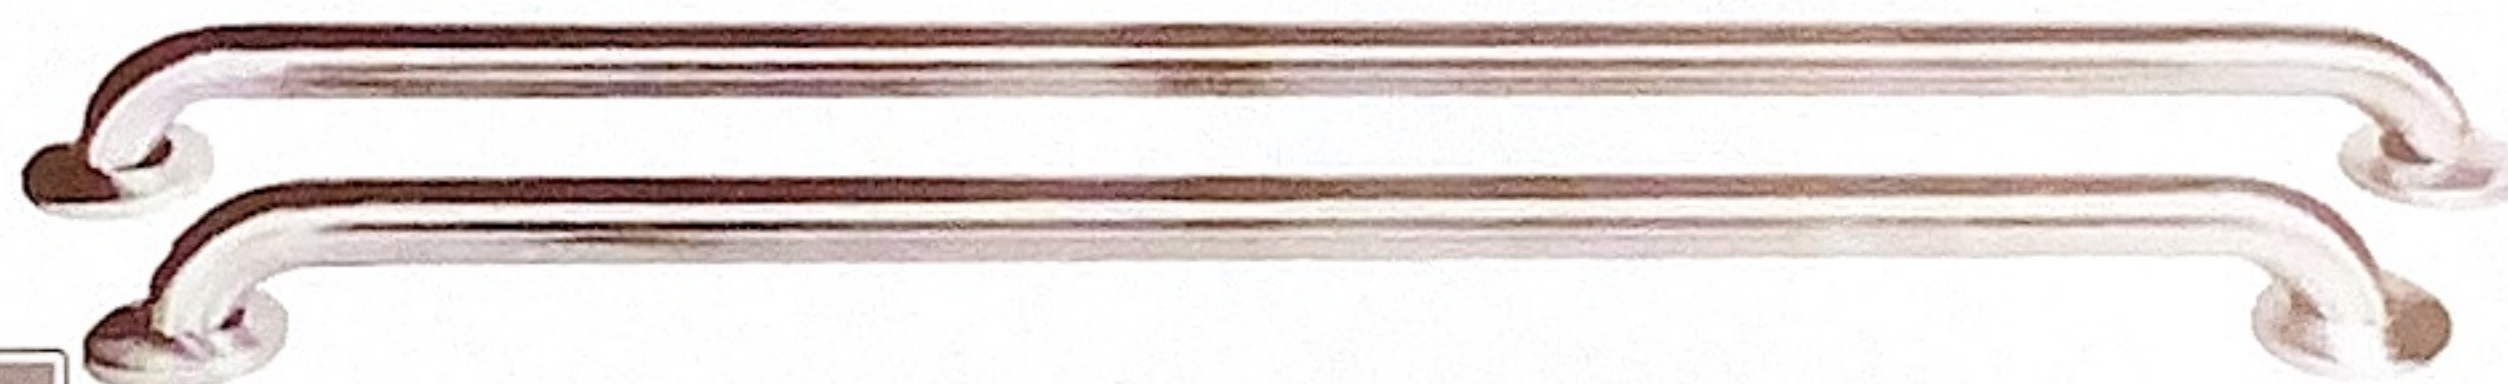

Heavy-Duty Kick-Proof Vent

The best vent you can buy! This heavy-duty vent is made from galvanized screen and louvers sandwiched between two layers of super-heavy 1/8" expanded steel mesh and a steel frame. Satin black. Frame model fits in plastic, wood or metal framing; Masonry model fits in concrete block, brick or poured concrete.

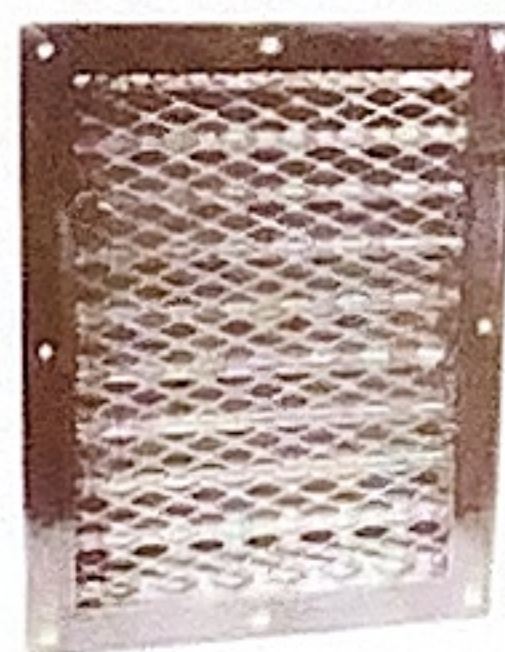


Specifications

Vent Size	Frame Model: 18 1/4" x 22 3/4" x 2" outside 14 1/2" x 19 1/8" inside
	Masonry Model: 16" x 24" x 7" outside 14 1/2" x 19 1/8" inside
Free Area	111 sq. in.
Material	Black Painted Steel
Weight	Frame: 18 lbs.; Masonry: 32 lbs.

Toilet Cleaning Brush

No longer will maintenance personnel be required to clean restrooms with their faces just inches from the opening of the toilet.

The Romtec toilet cleaning brush features a 5 ft. handle so the user stands upright while scrubbing toilets and hard-to-clean corners in restrooms, spas and pools. The injection molded brush head pivots for superior contact with the surfaces. Bristles are densely packed polypropylene for superior scrubbing action and durability.

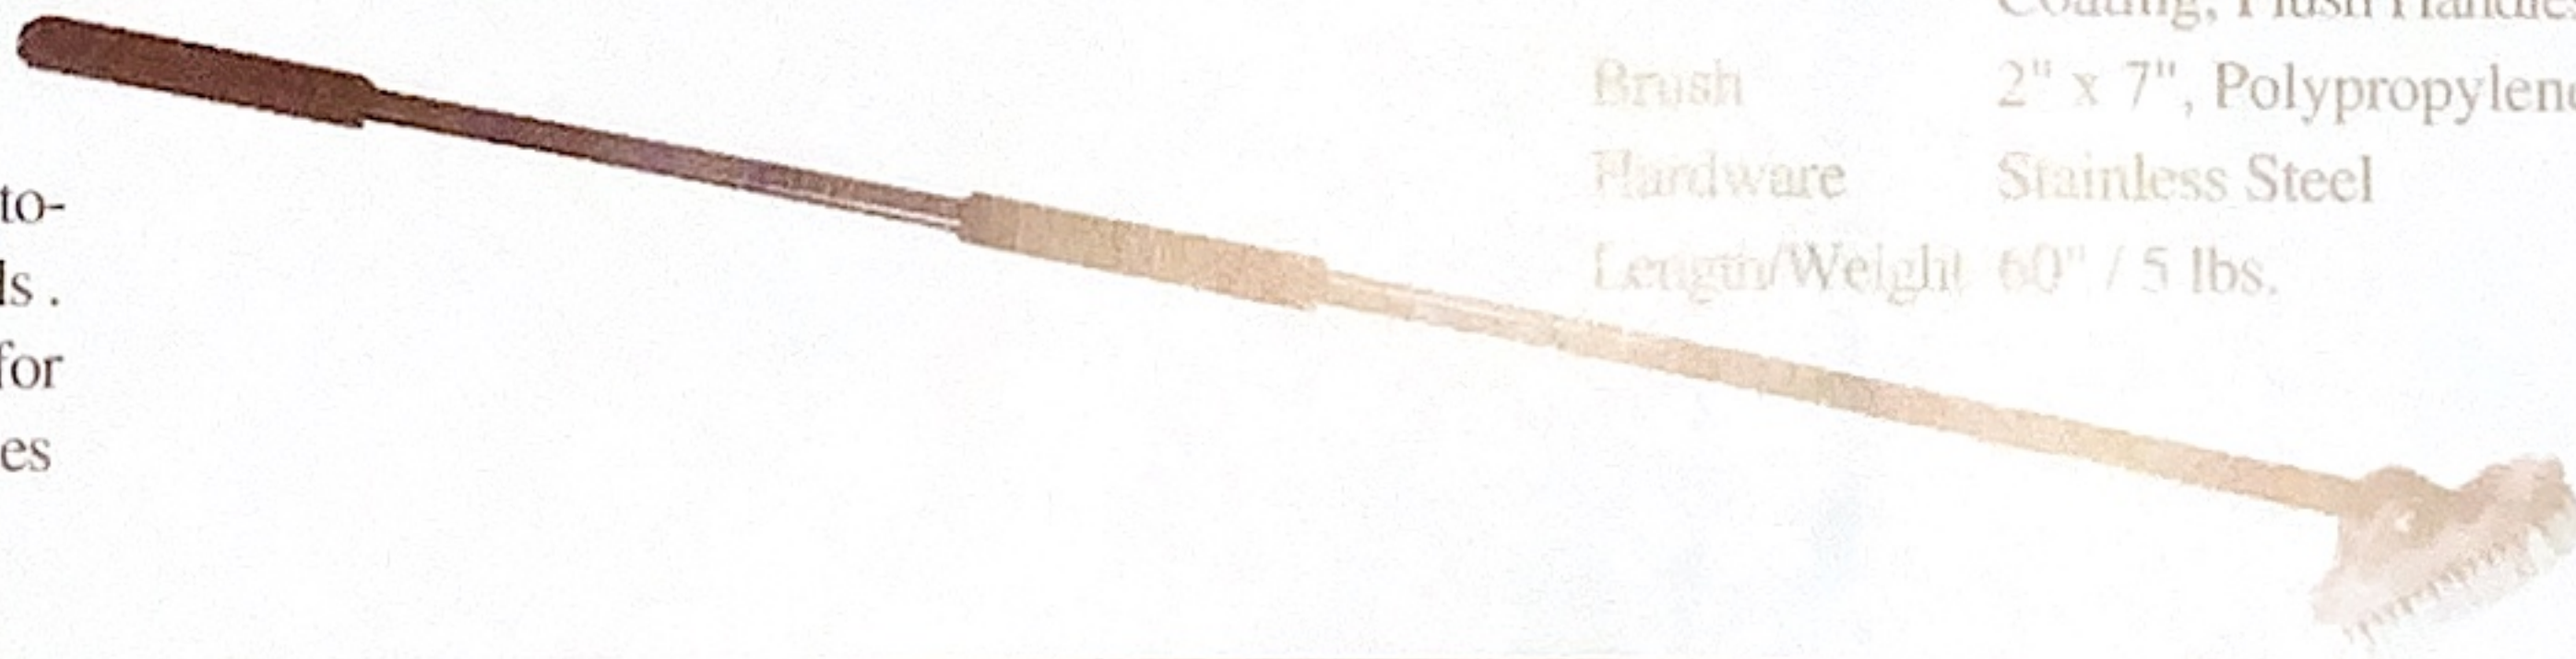

Specifications

Handle	Heavy Wall Metal Tubing, Black Powder Coating, Plush Handles
Brush	2" x 7", Polypropylene
Hardware	Stainless Steel
Length/Weight	60" / 5 lbs.

For Orders and Inquiries Contact:


ROMTEC, INC.

18240 North Bank Rd., Roseburg, OR 97470
Phone: 541-496-5541 Fax: 541-496-0803


Call today for a FREE VIDEO showing all the features and benefits, plus a complete installation of the Romtec SST Vault Toilet System.

All prices F.O.B. Roseburg, Oregon. Specifications and prices subject to change without notice. All prices subject to the terms and limitations listed on the Romtec quotation and purchase order forms.

© Copyright 1996, Romtec, Inc. ® SST is a registered trademark of Romtec, Inc.

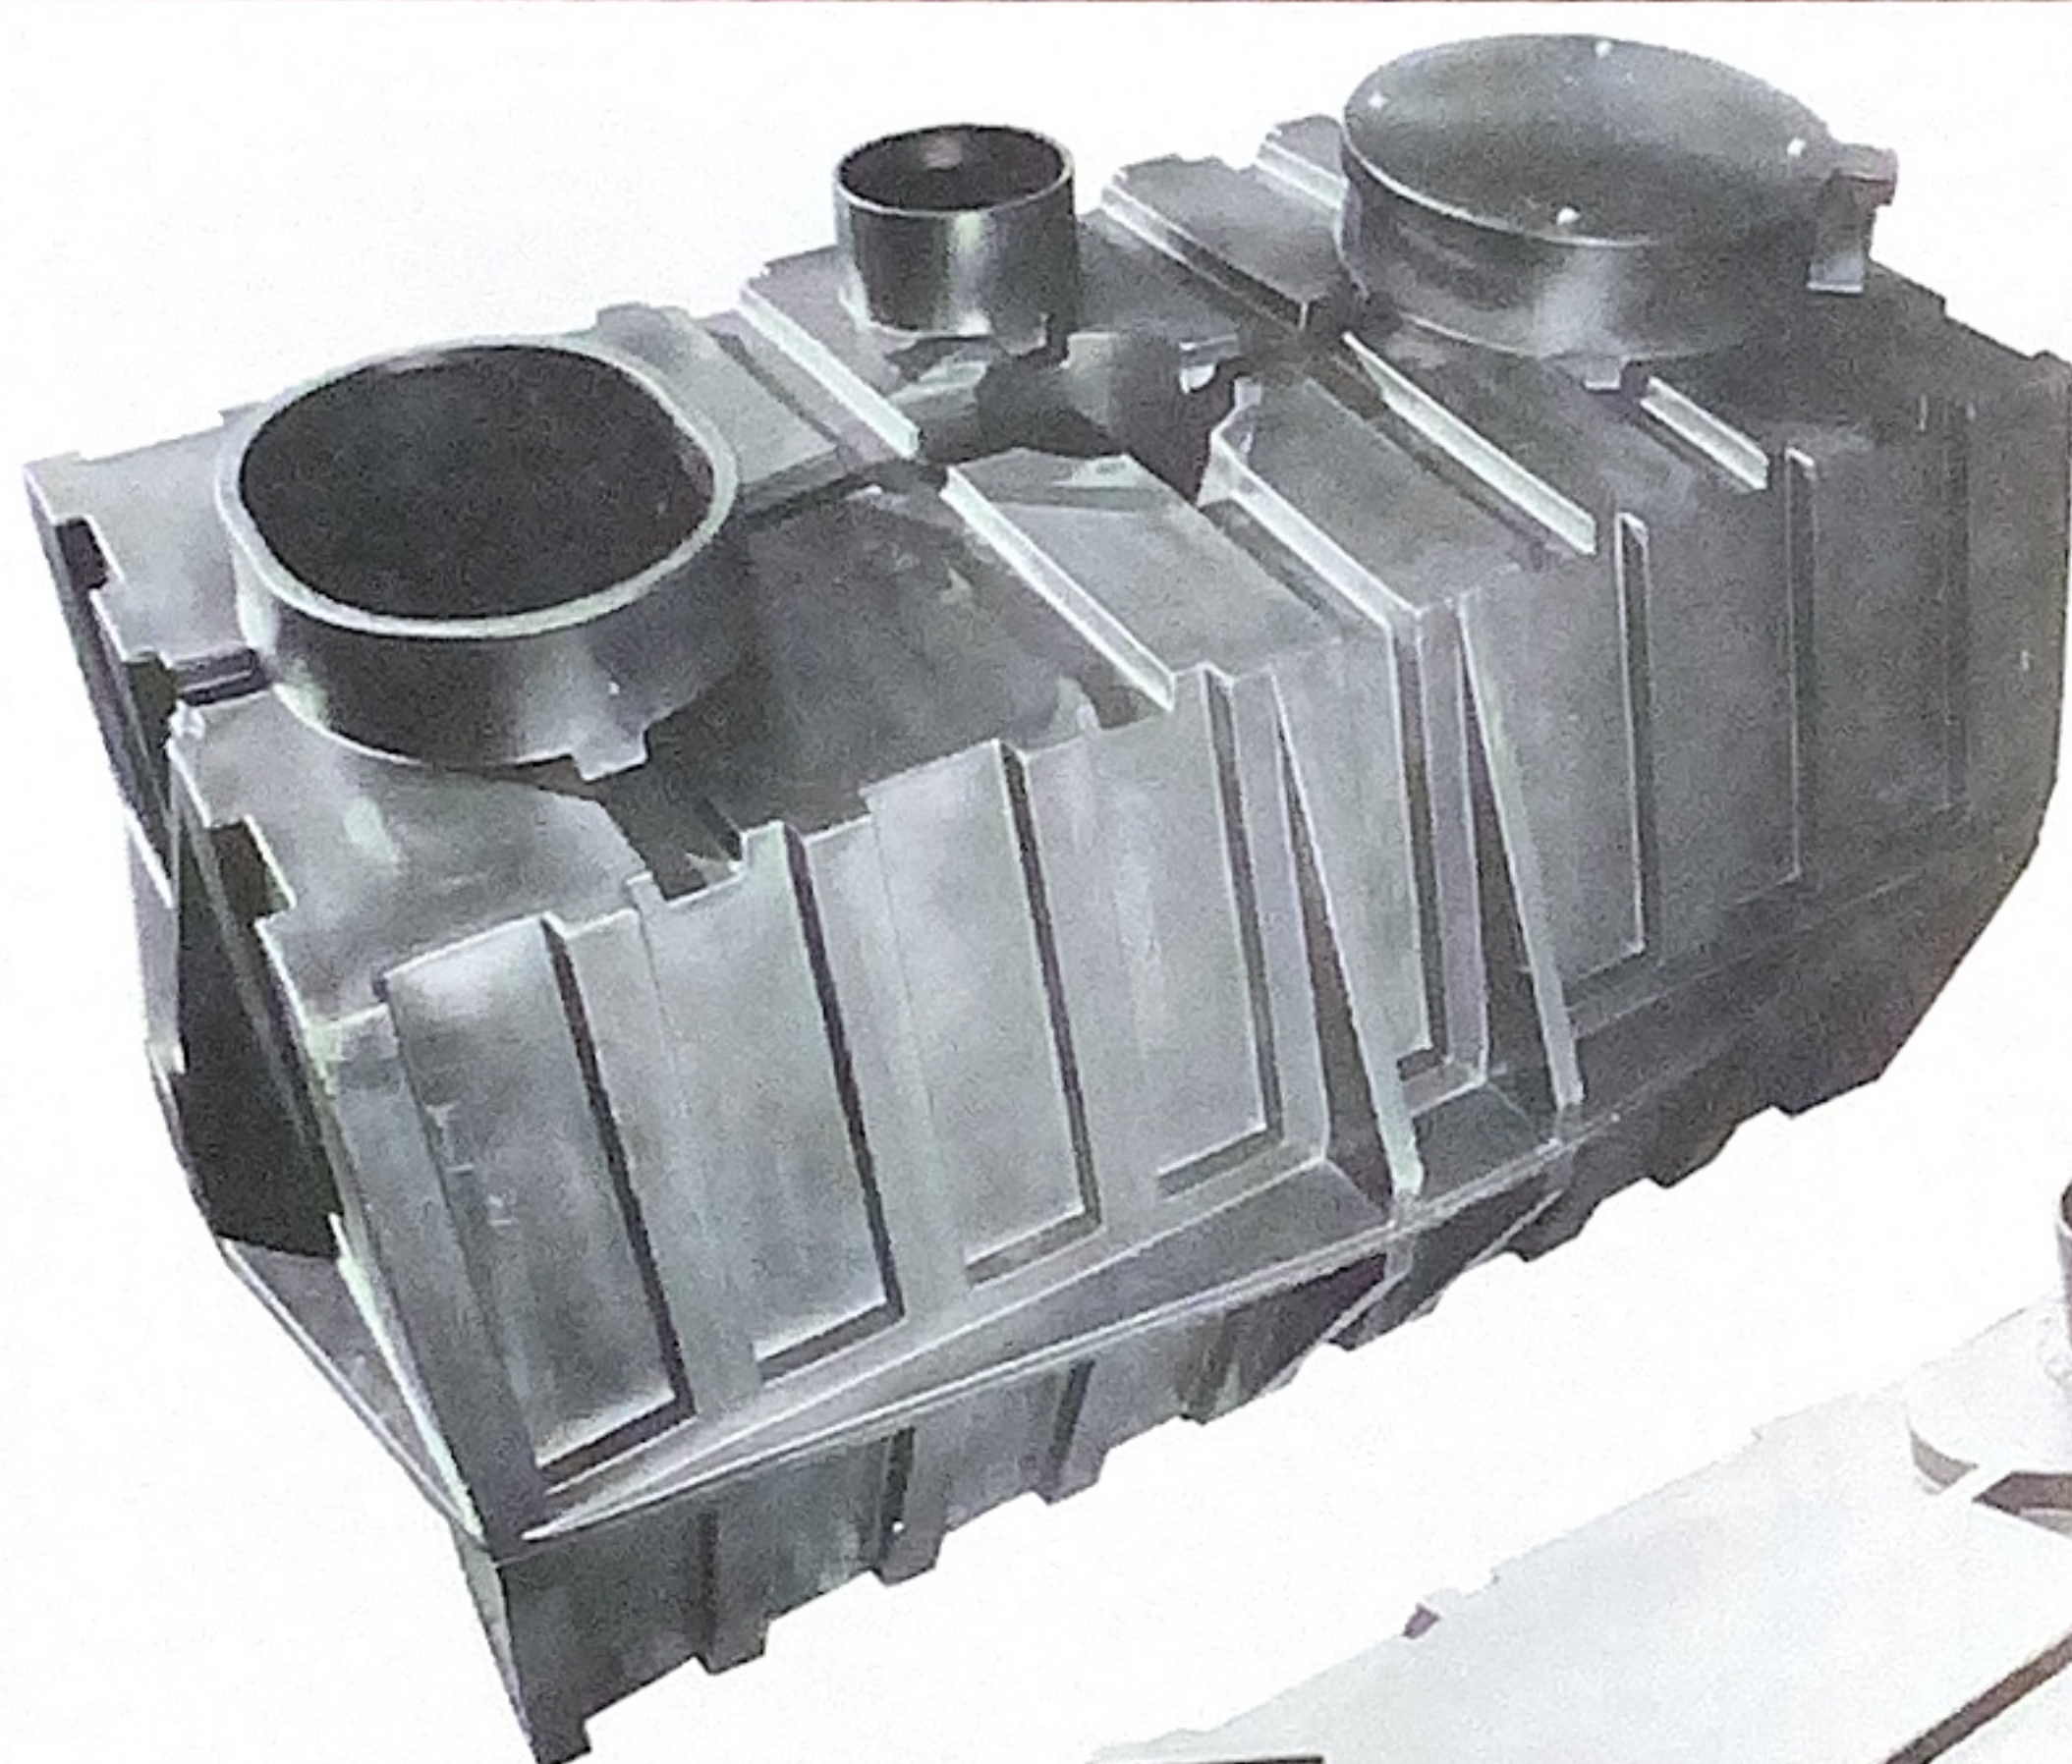


750-Gallon Underground Vault

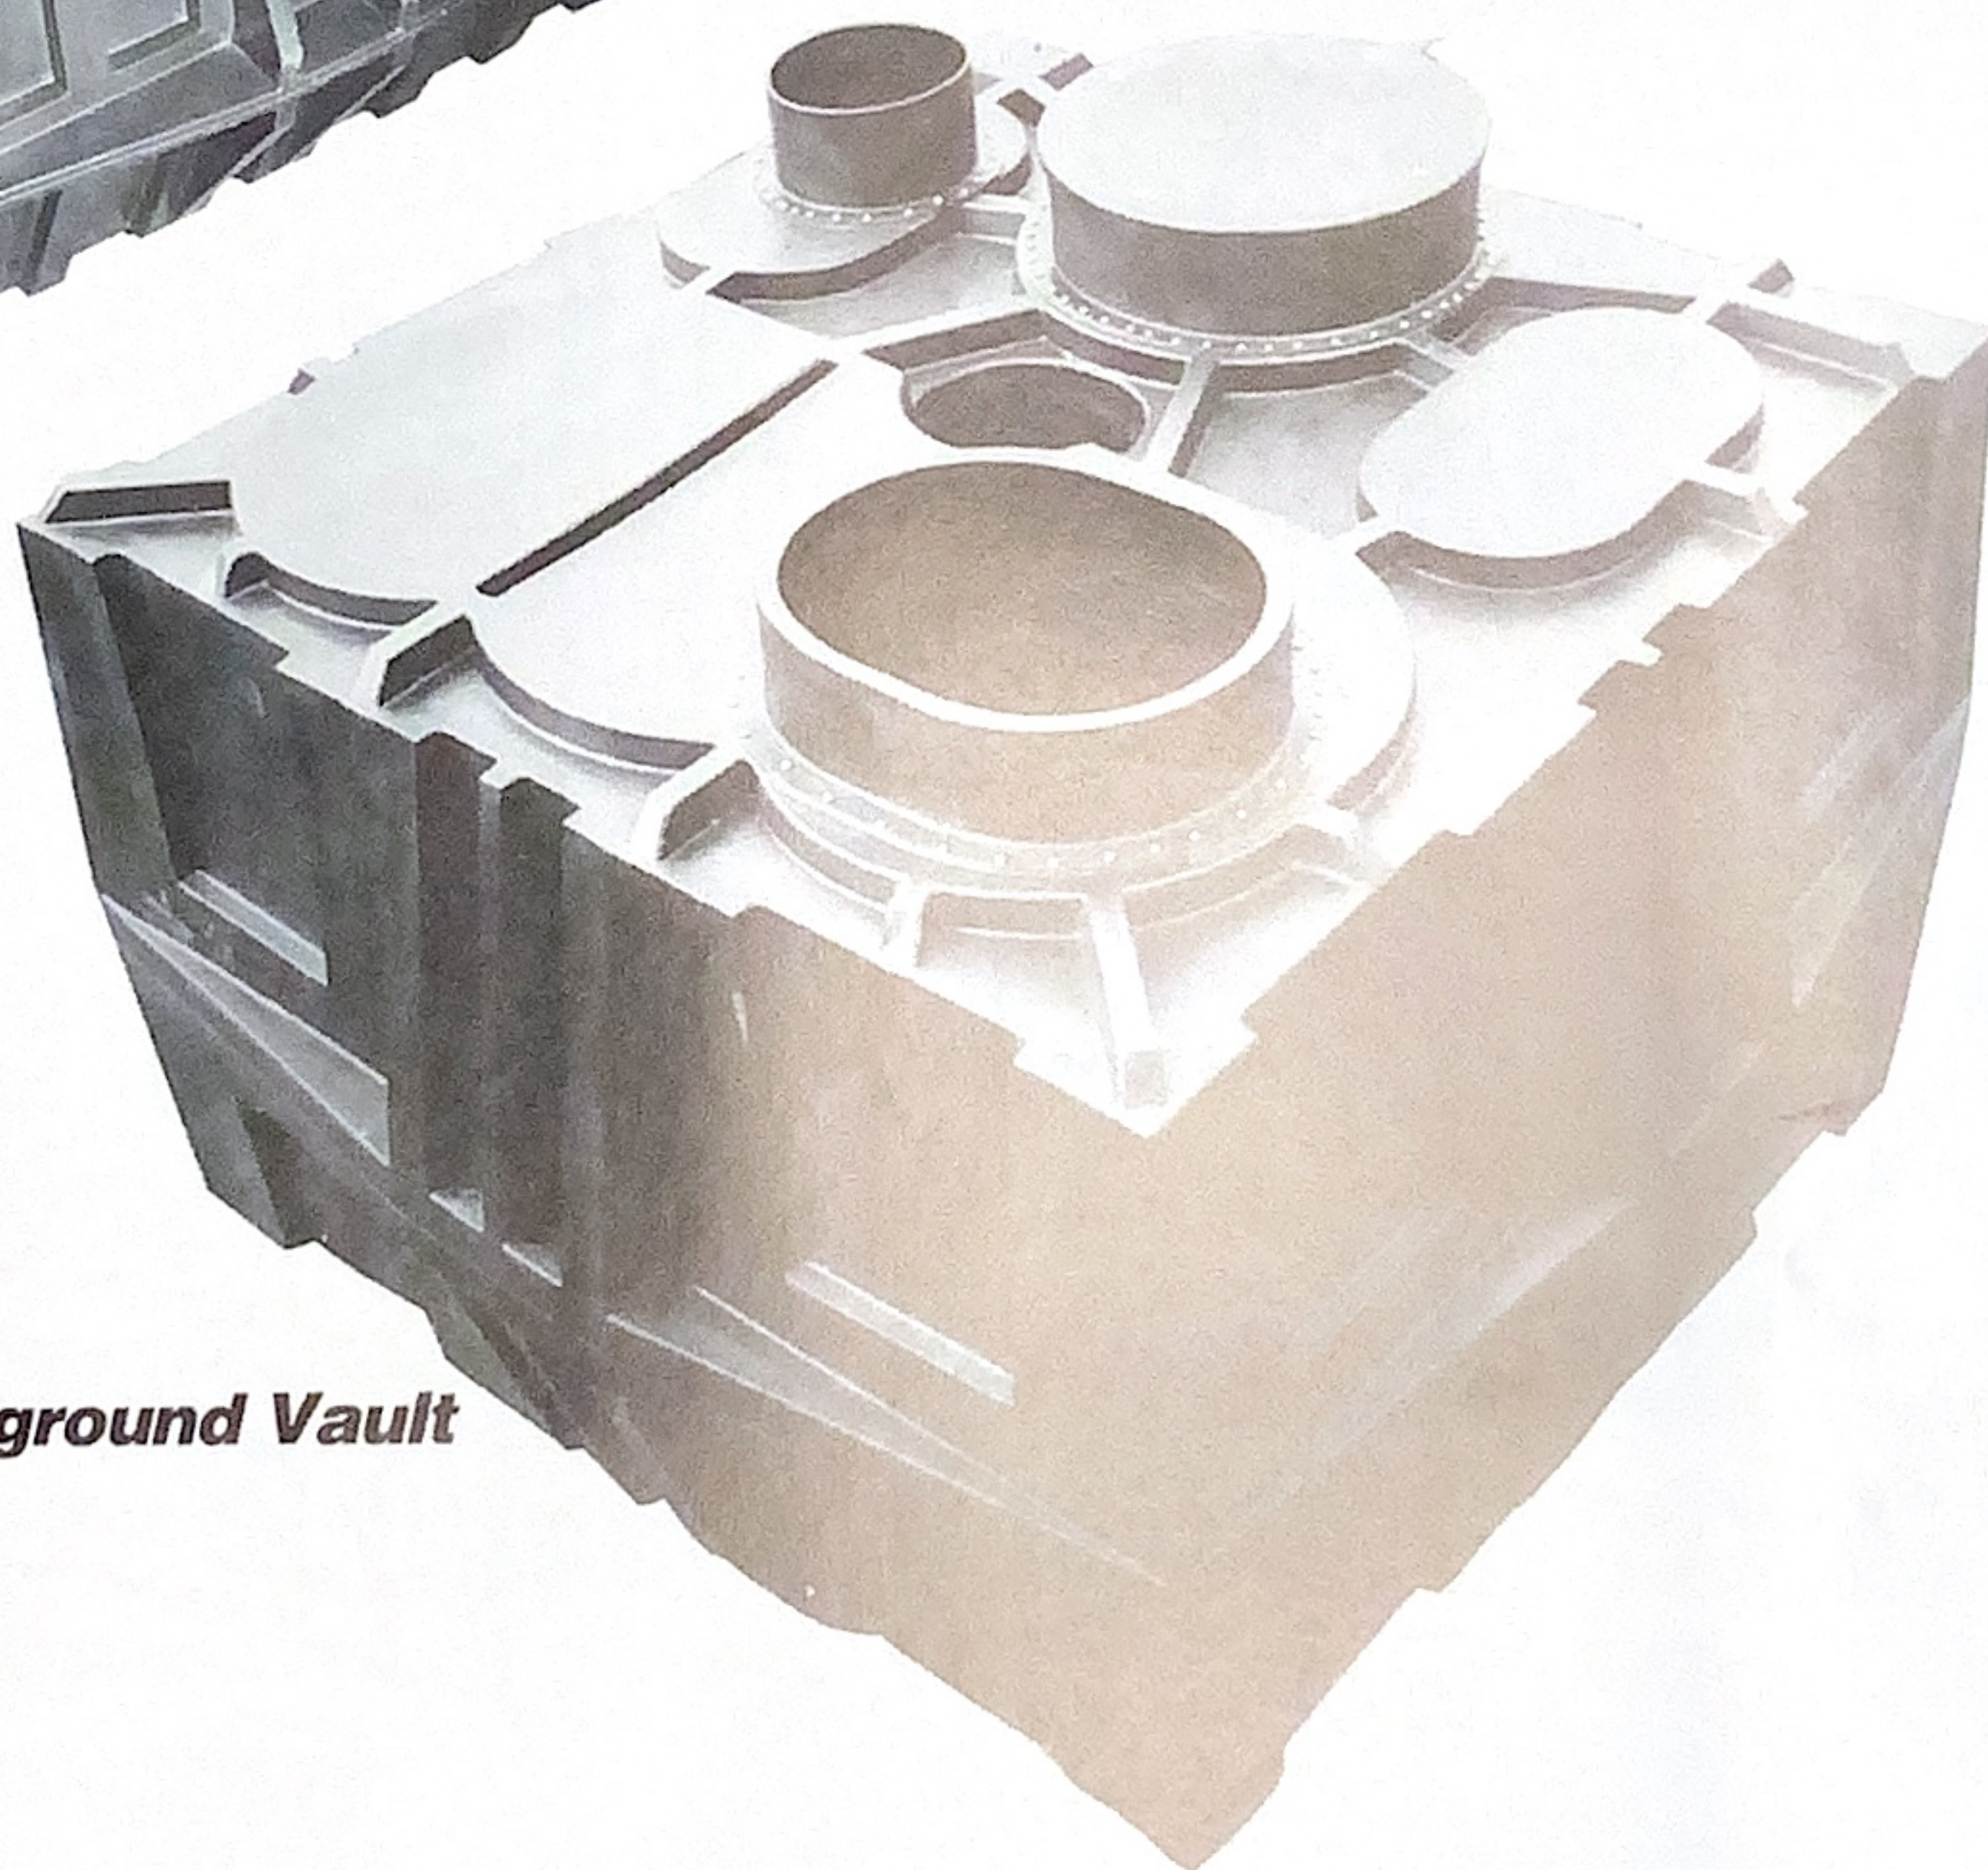

1000-Gallon Underground Vault


Cross-Linked Polyethylene Vaults & Accessories

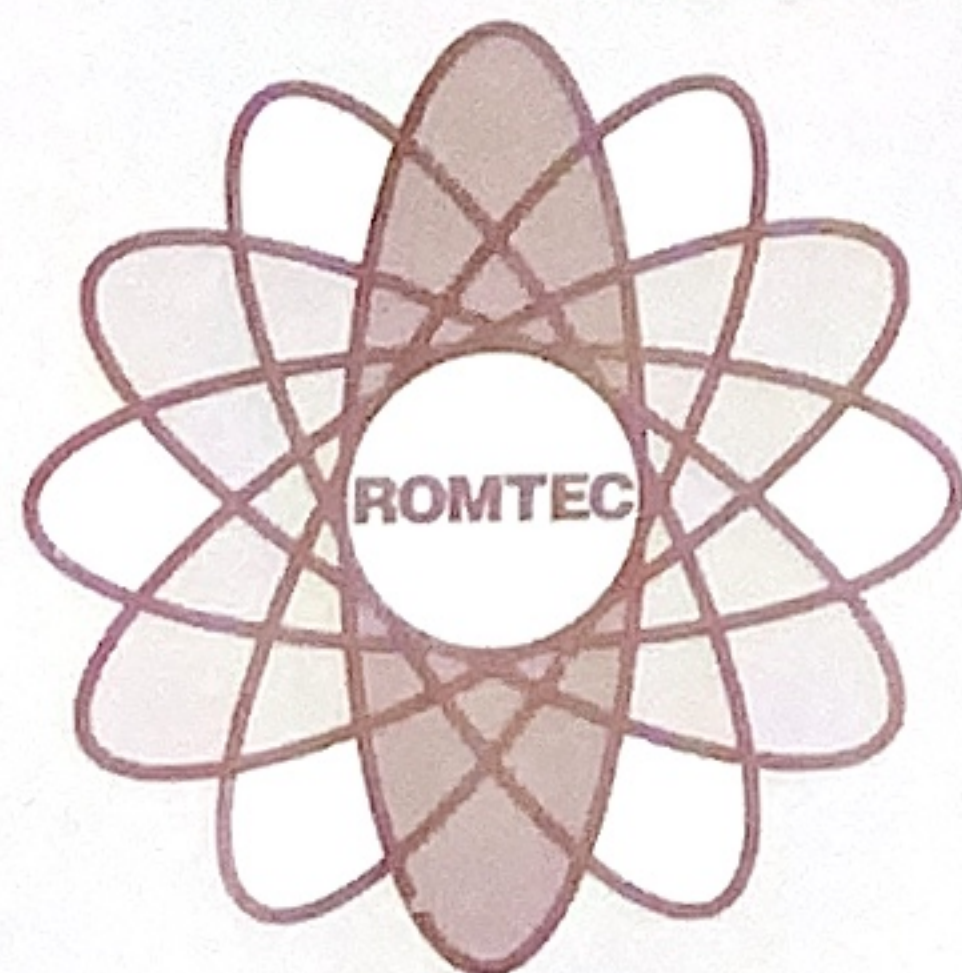

ROMTEC

1000-Gallon Underground Vault

Now there's a cross-linked polyethylene vault that fits any rest room design. Romtec's environmentally-safe **1000-Gallon Underground Vault** is clearly your best choice.

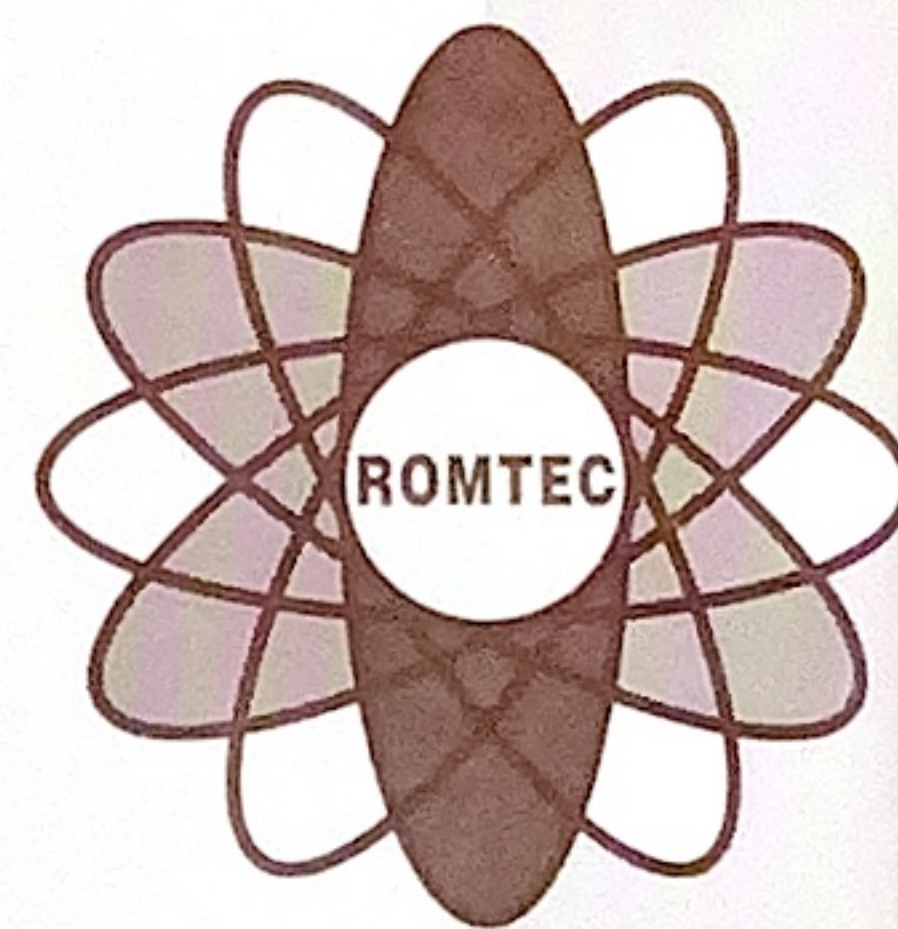


Fits Any Floor Plan

The toilet riser, vent pipe and cleanout can be positioned in a wide variety of locations on top the vault. Romtec's custom installation adapters interface perfectly on the large mounting pads. Refer to the floor plan below for dimensions.


Easy Handling & Installation

Our most popular vault weighs only 450 lbs. Quick installation takes just four easy steps:

- 1** Excavation is only 8' x 8' x 4'6" deep. Vault buries directly in the ground.
- 2** After backfilling and compacting the soil, the top of the vault is marked for locations of the toilet riser, vent pipe and cleanout fittings.
- 3** Holes are cut into the top of the vault with a sabre saw. The toilet riser, vent pipe and cleanout adapters are attached over the holes with self-tapping screws and plastic caulking.
- 4** The vault's center column is filled with concrete to form a solid support post. A reinforced concrete slab extends over the entire vault to form a solid foundation.

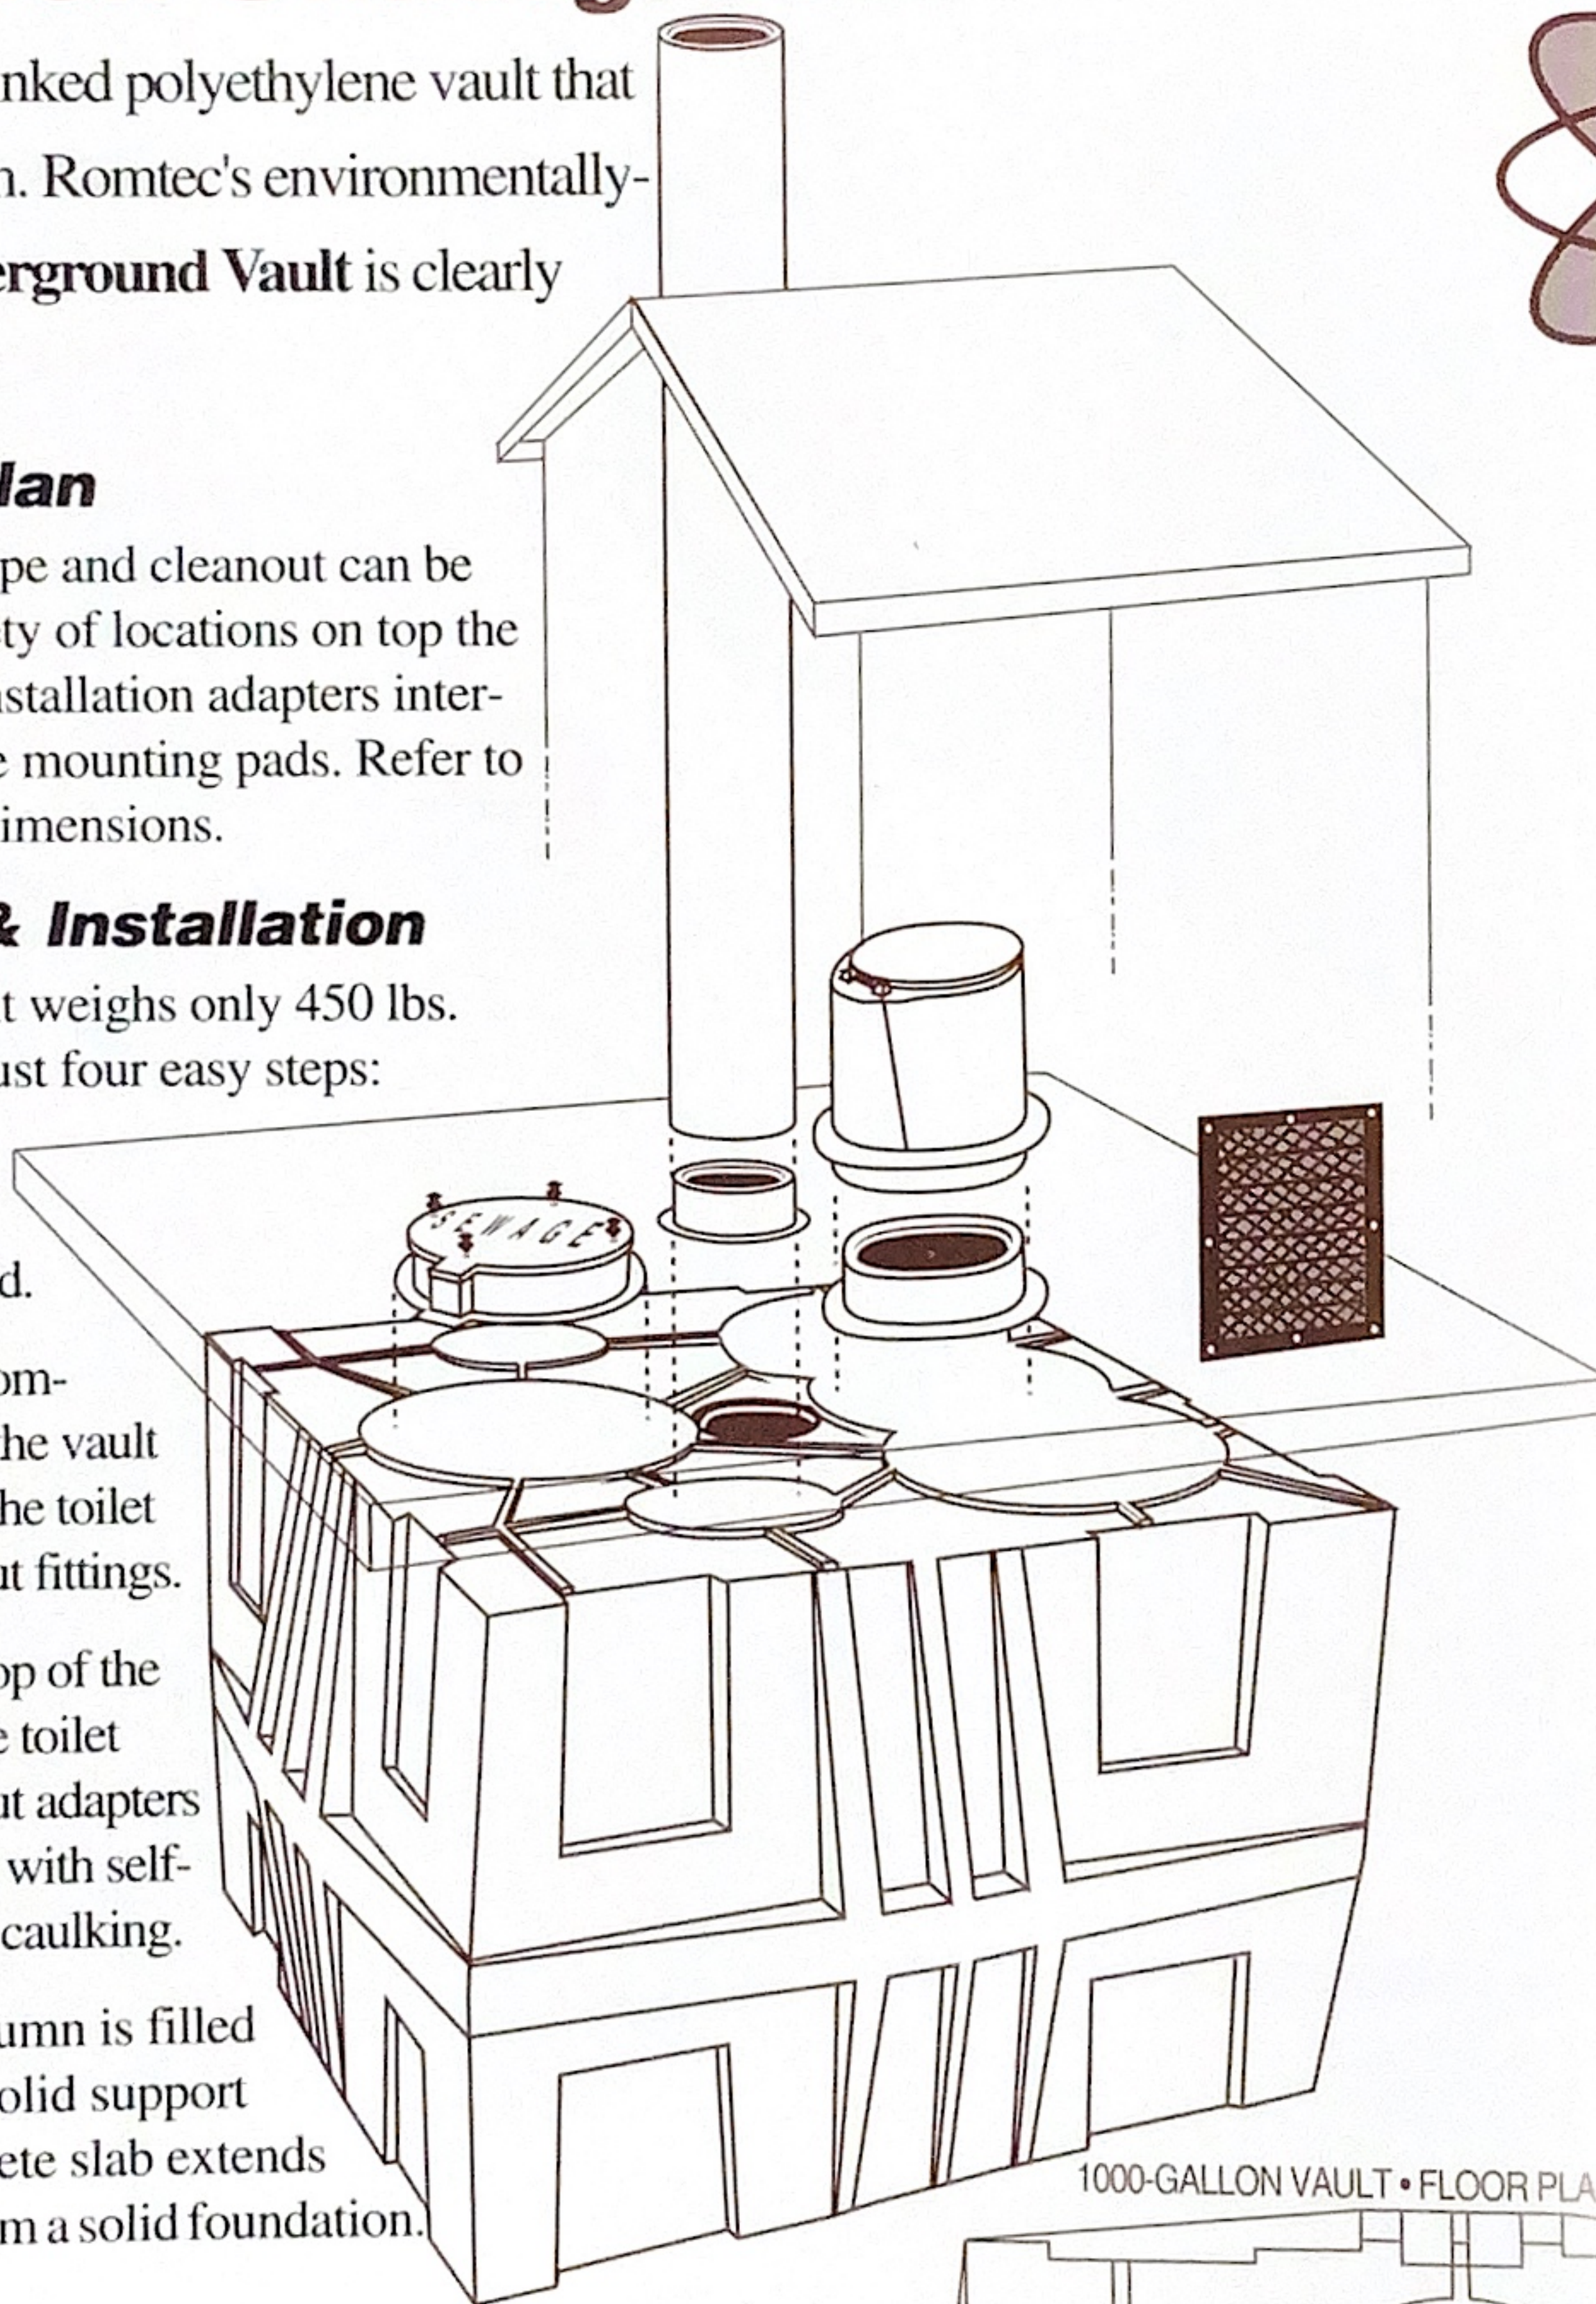

1000-GALLON VAULT • FLOOR PLAN • SCALE: 1/2"=1'

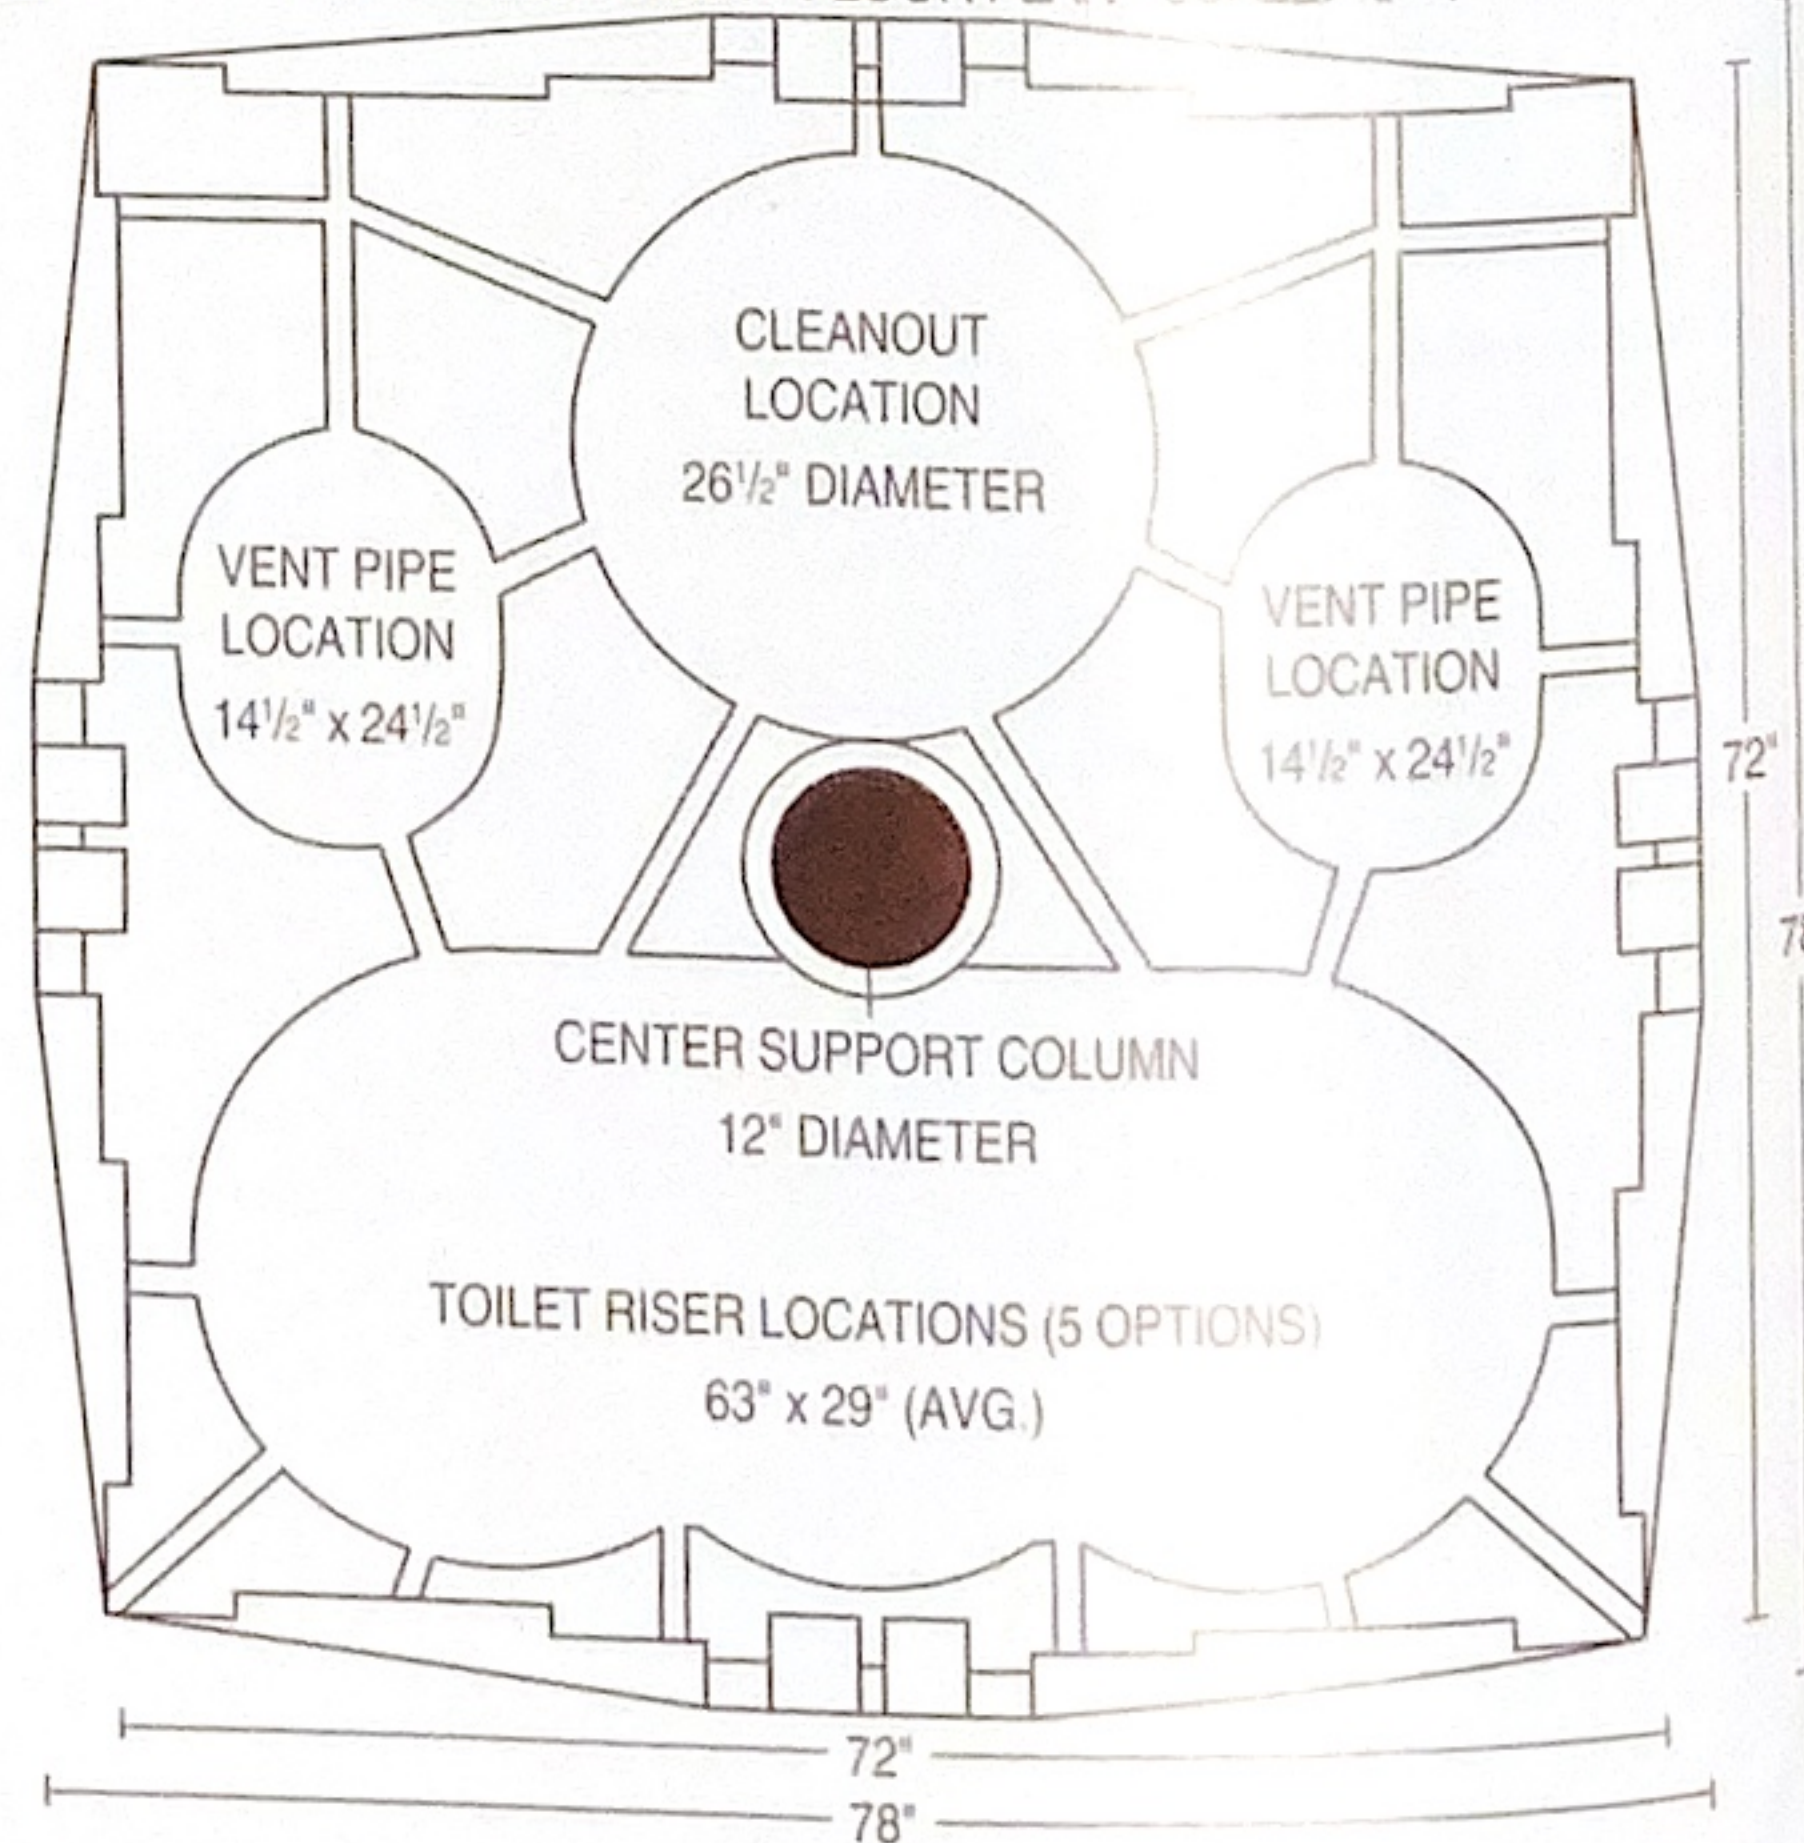


1000-Gallon Vault Specifications

Patented Design	U.S. Patent No. 4231482
Material	Black Cross-linked Polyethylene
Thickness	3/8" average
Dimensions	Top Surface: 72" x 72" Mid Point: 78" x 78" Depth: 48"-54" (bottom has 1"/ft. slope)
Volume	1000 gallons (approximately 15,000 uses)
Weight	450 lbs.
Installation Fittings	Cleanout Adapter: 24" diameter x 6 1/2" high (includes cross-linked polyethylene cover) Riser Adapter: 20 5/8" - 16 1/2" O.D. x 6" high Vent Adapter: 12" O.D. x 6 1/2" high (fits standard 12" ABS pipe)

ROMTEC

Features & Benefits

- ☐ **Fits Any Building Design.** Custom installation adapters can be installed in a variety of locations to adapt to any new or existing rest room design.
 - ☐ **Reinforced Cross-Linked Polyethylene Structure.** Center column is filled with concrete during installation to form a solid support post.
 - ☐ **Virtually Indestructible.** High tensile strength. Tested to -100° F. Will not crack and leak like concrete or fiberglass.
 - ☐ **Molded One-Piece Design.** No joints to leak.
 - ☐ **Impervious to Chemicals.** Resists etching and damage from cleaning fluids.
 - ☐ **Easy to Maintain.** 24" covered sewage cleanout. Bottom of vault is sloped for easy cleaning. Smooth interior surface will not support bacterial growth.
 - ☐ **Black Color.** Reduces visibility of waste inside.
 - ☐ **Fast Delivery.** In continuous production. Can be shipped from stock to any location. Order a single unit or a 14-unit truckload.
-
- ☐ **Heavy-Duty Kick-Proof Floor Vent.** The best vent you can buy! A 1/8" heavy-duty black steel frame and expanded mesh welded to galvanized louvers and fine mesh screen. Size: overall dimensions, 18 1/4" x 22 3/4" x 2"; fits into 14 1/2" x 19 1/8" hole. Free area: 111 sq. in. Weight: 18 lbs.

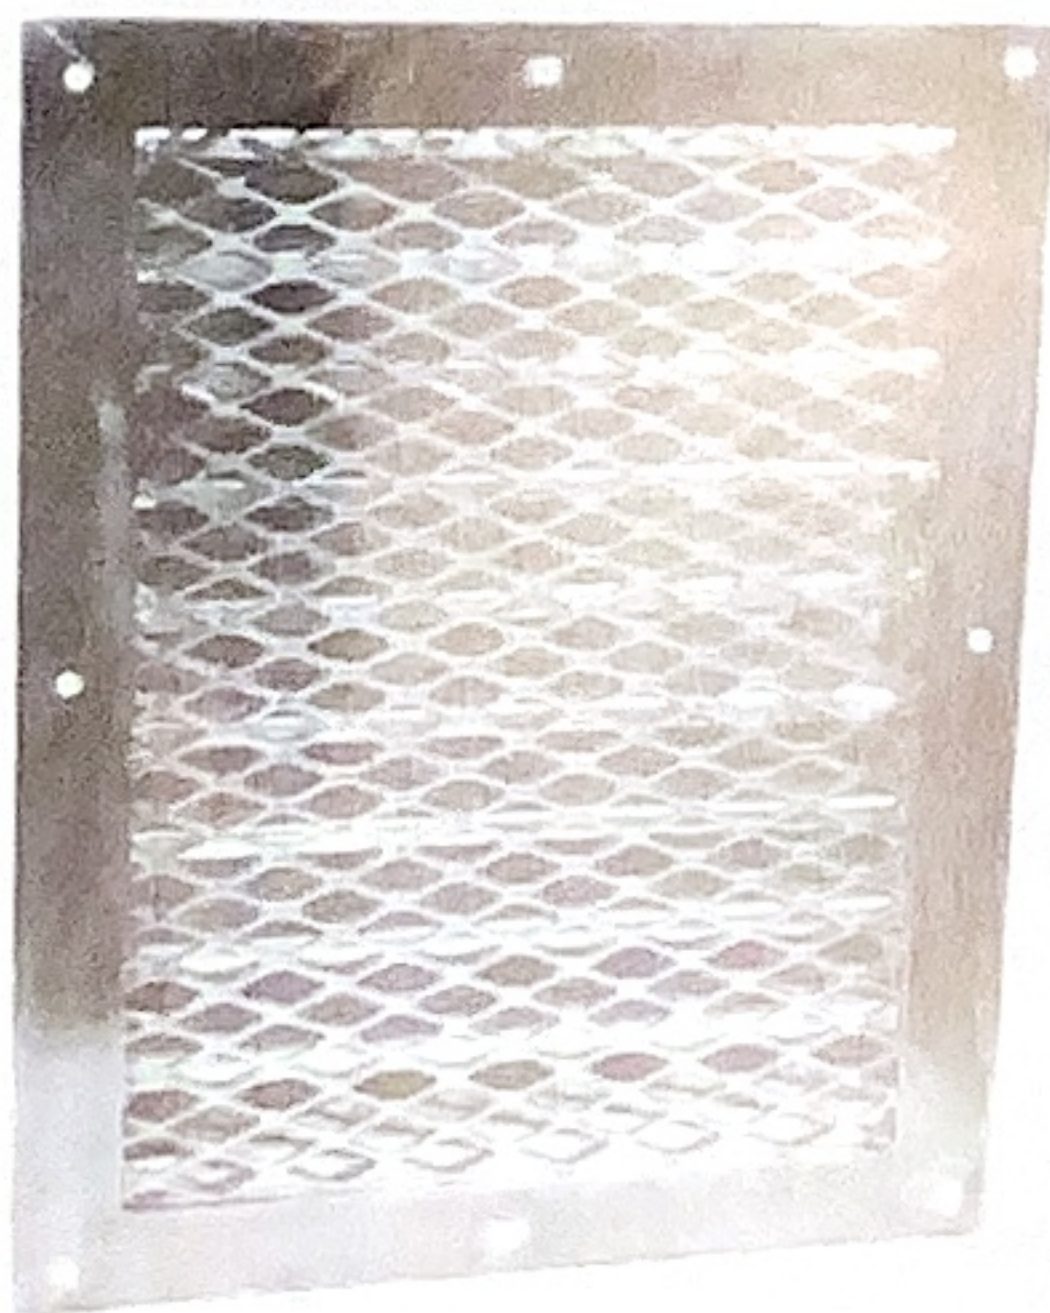


12" ABS Vent Pipe (not shown). Your restroom design is complete with this high-density vent pipe. Can be cut to custom lengths, up to 20'.

Romtec Hardware Completes Your Design

Romtec manufactures a complete line of rest room hardware and accessory items. Be sure to specify Romtec when designing your own environmentally-safe sweet-smelling toilet. Hardware items are pictured below.

- ☐ **24" Cleanout Adapter & Cover (left).** Cover seals tightly with four stainless-steel bolts. Black cross-linked polyethylene. 24" dia. x 6 1/2" high. Weight: 18 lb.
- ☐ **Vent Pipe Adapter (center).** Fits snugly inside standard 12" ABS pipe. Black cross-linked polyethylene. 11 1/2" O.D. x 6 1/2" high. Weight: 5 lb.
- ☐ **Toilet Riser Adapter (right).** Fits Romtec handicap and standard toilet risers. Black cross-linked polyethylene. 20 3/4" x 16 7/8" I.D. oval x 6" high. Weight: 7 lb.

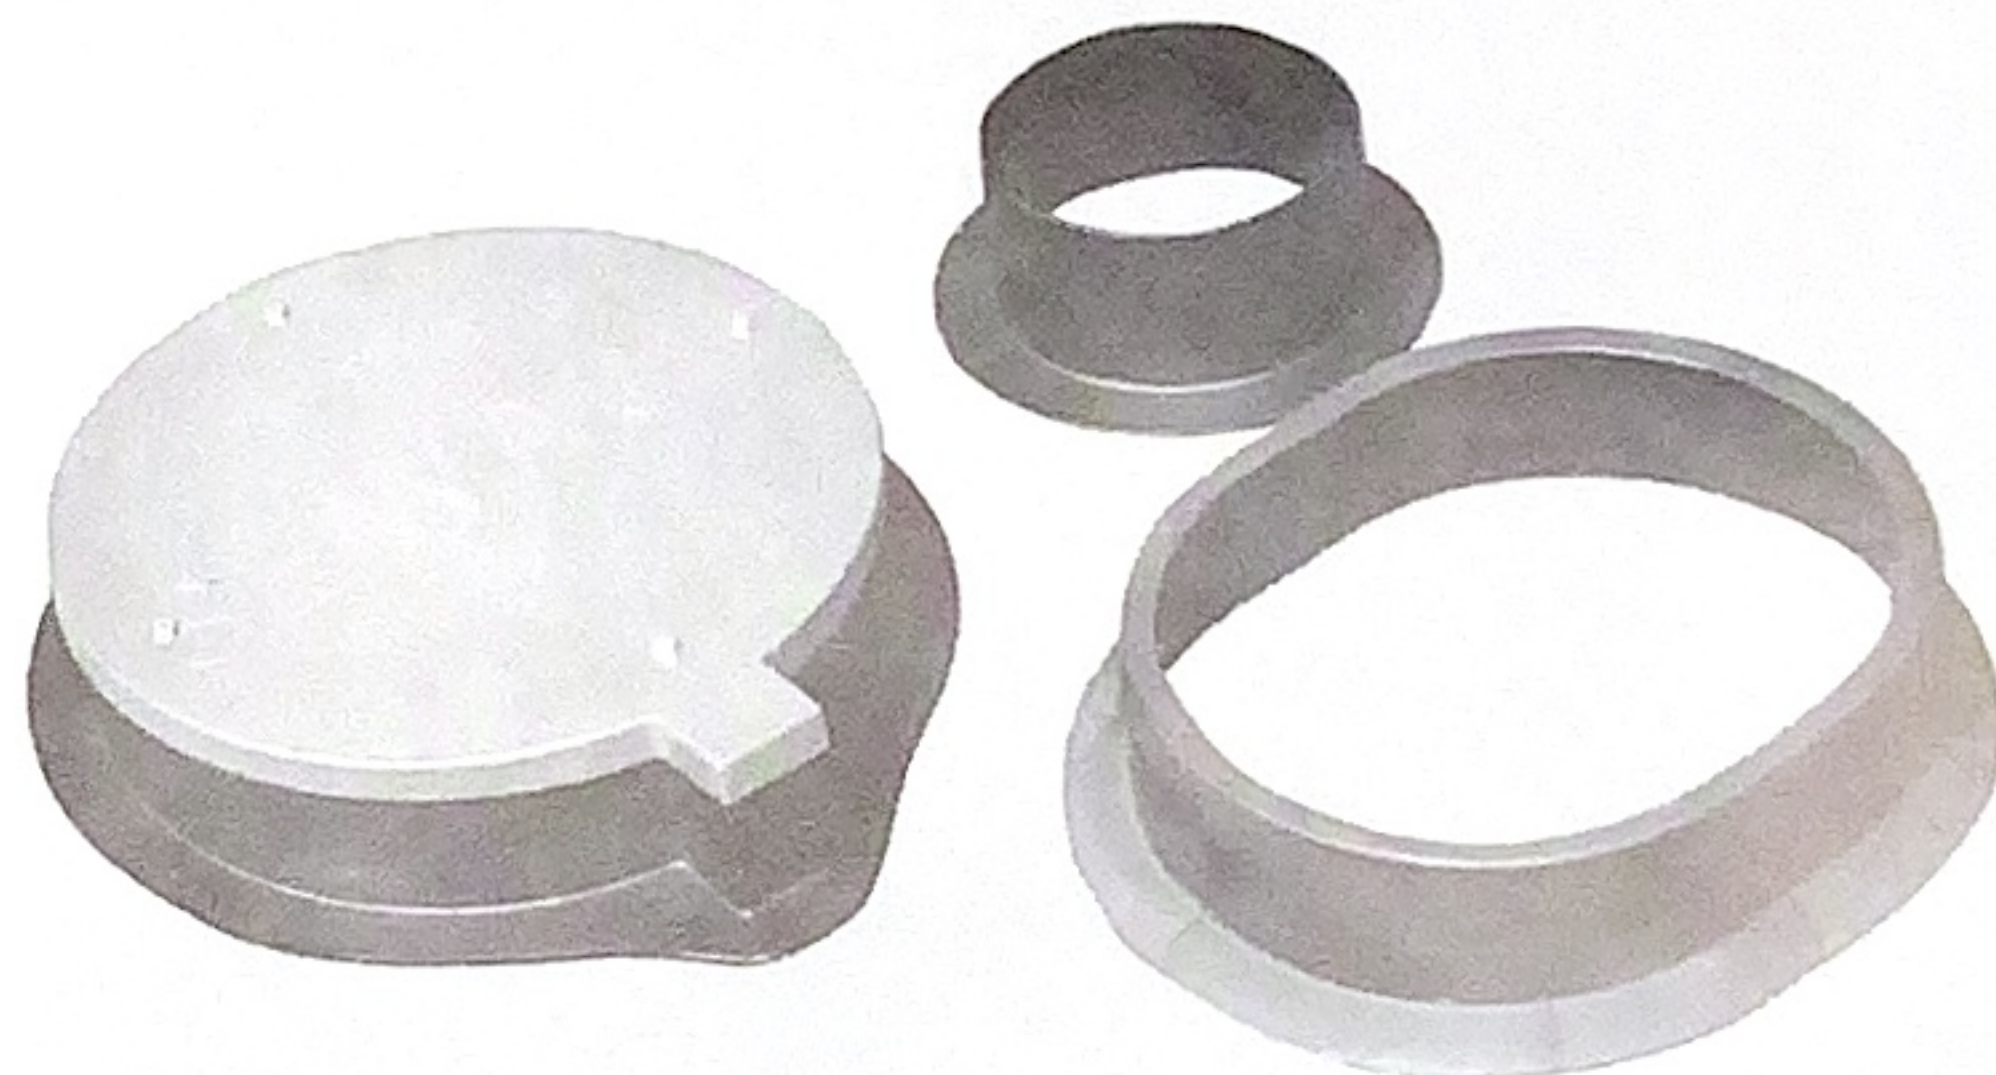


- ☐ **Toilet Riser With Seat & Lid.** Thousands in use since 1977. Riser is white cross-linked polyethylene. Seat and lid are high-impact polystyrene. Includes stainless-steel hardware. Two sizes: 18" (handicap), 15 1/4" (standard). Both available with optional stainless-steel safety bars.



750-Gallon Underground Vault


Romtec's 750-Gallon Underground Vault is a great choice if you design your rest room buildings around its fixed floor plan. The toilet riser, vent pipe and cleanout fittings are molded right into the top of the vault.

- ☐ **Low Cost.** Inexpensive shipping (16 units per truck load), quick installation and low maintenance cost.
- ☐ **Molded One-Piece Design.** No joints or seams.
- ☐ **Pre-Formed Fittings** for toilet riser, vent pipe and cleanout.
- ☐ **Easy Handling & Installation.** Weighs only 325 lbs. Can be buried directly in the ground without an excavation liner.
- ☐ **Reinforced Structure.** Center column is filled with concrete during installation to form a solid support post. Concrete slab extends over entire vault.
- ☐ **Will Not Crack & Leak.** One-piece vault is manufactured from rugged cross-linked polyethylene. Tested to -100° F. Will not crack and leak like concrete and fiberglass.
- ☐ **Cleaning is Easy.** Pumps out quickly from the 24" covered sewage cleanout. Bottom of vault is sloped for easy cleaning. Smooth interior surface will not support bacterial growth.

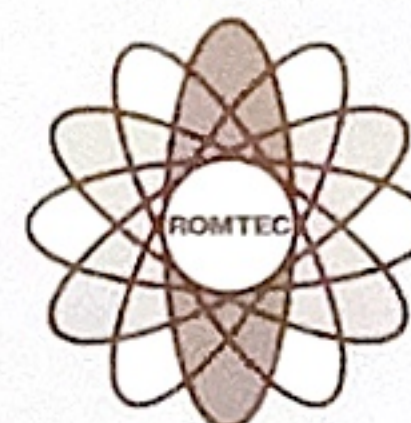


Romtec Vaults Are Used & Approved By:

- ☐ U.S. Forest Service
- ☐ Bureau of Land Management
- ☐ National Park Service
- ☐ U.S. Military
- ☐ U.S. Bureau of Reclamation
- ☐ State & Local Parks
- ☐ Fish & Game Departments
- ☐ Private Campgrounds
- ☐ Golf Courses & Recreation Areas

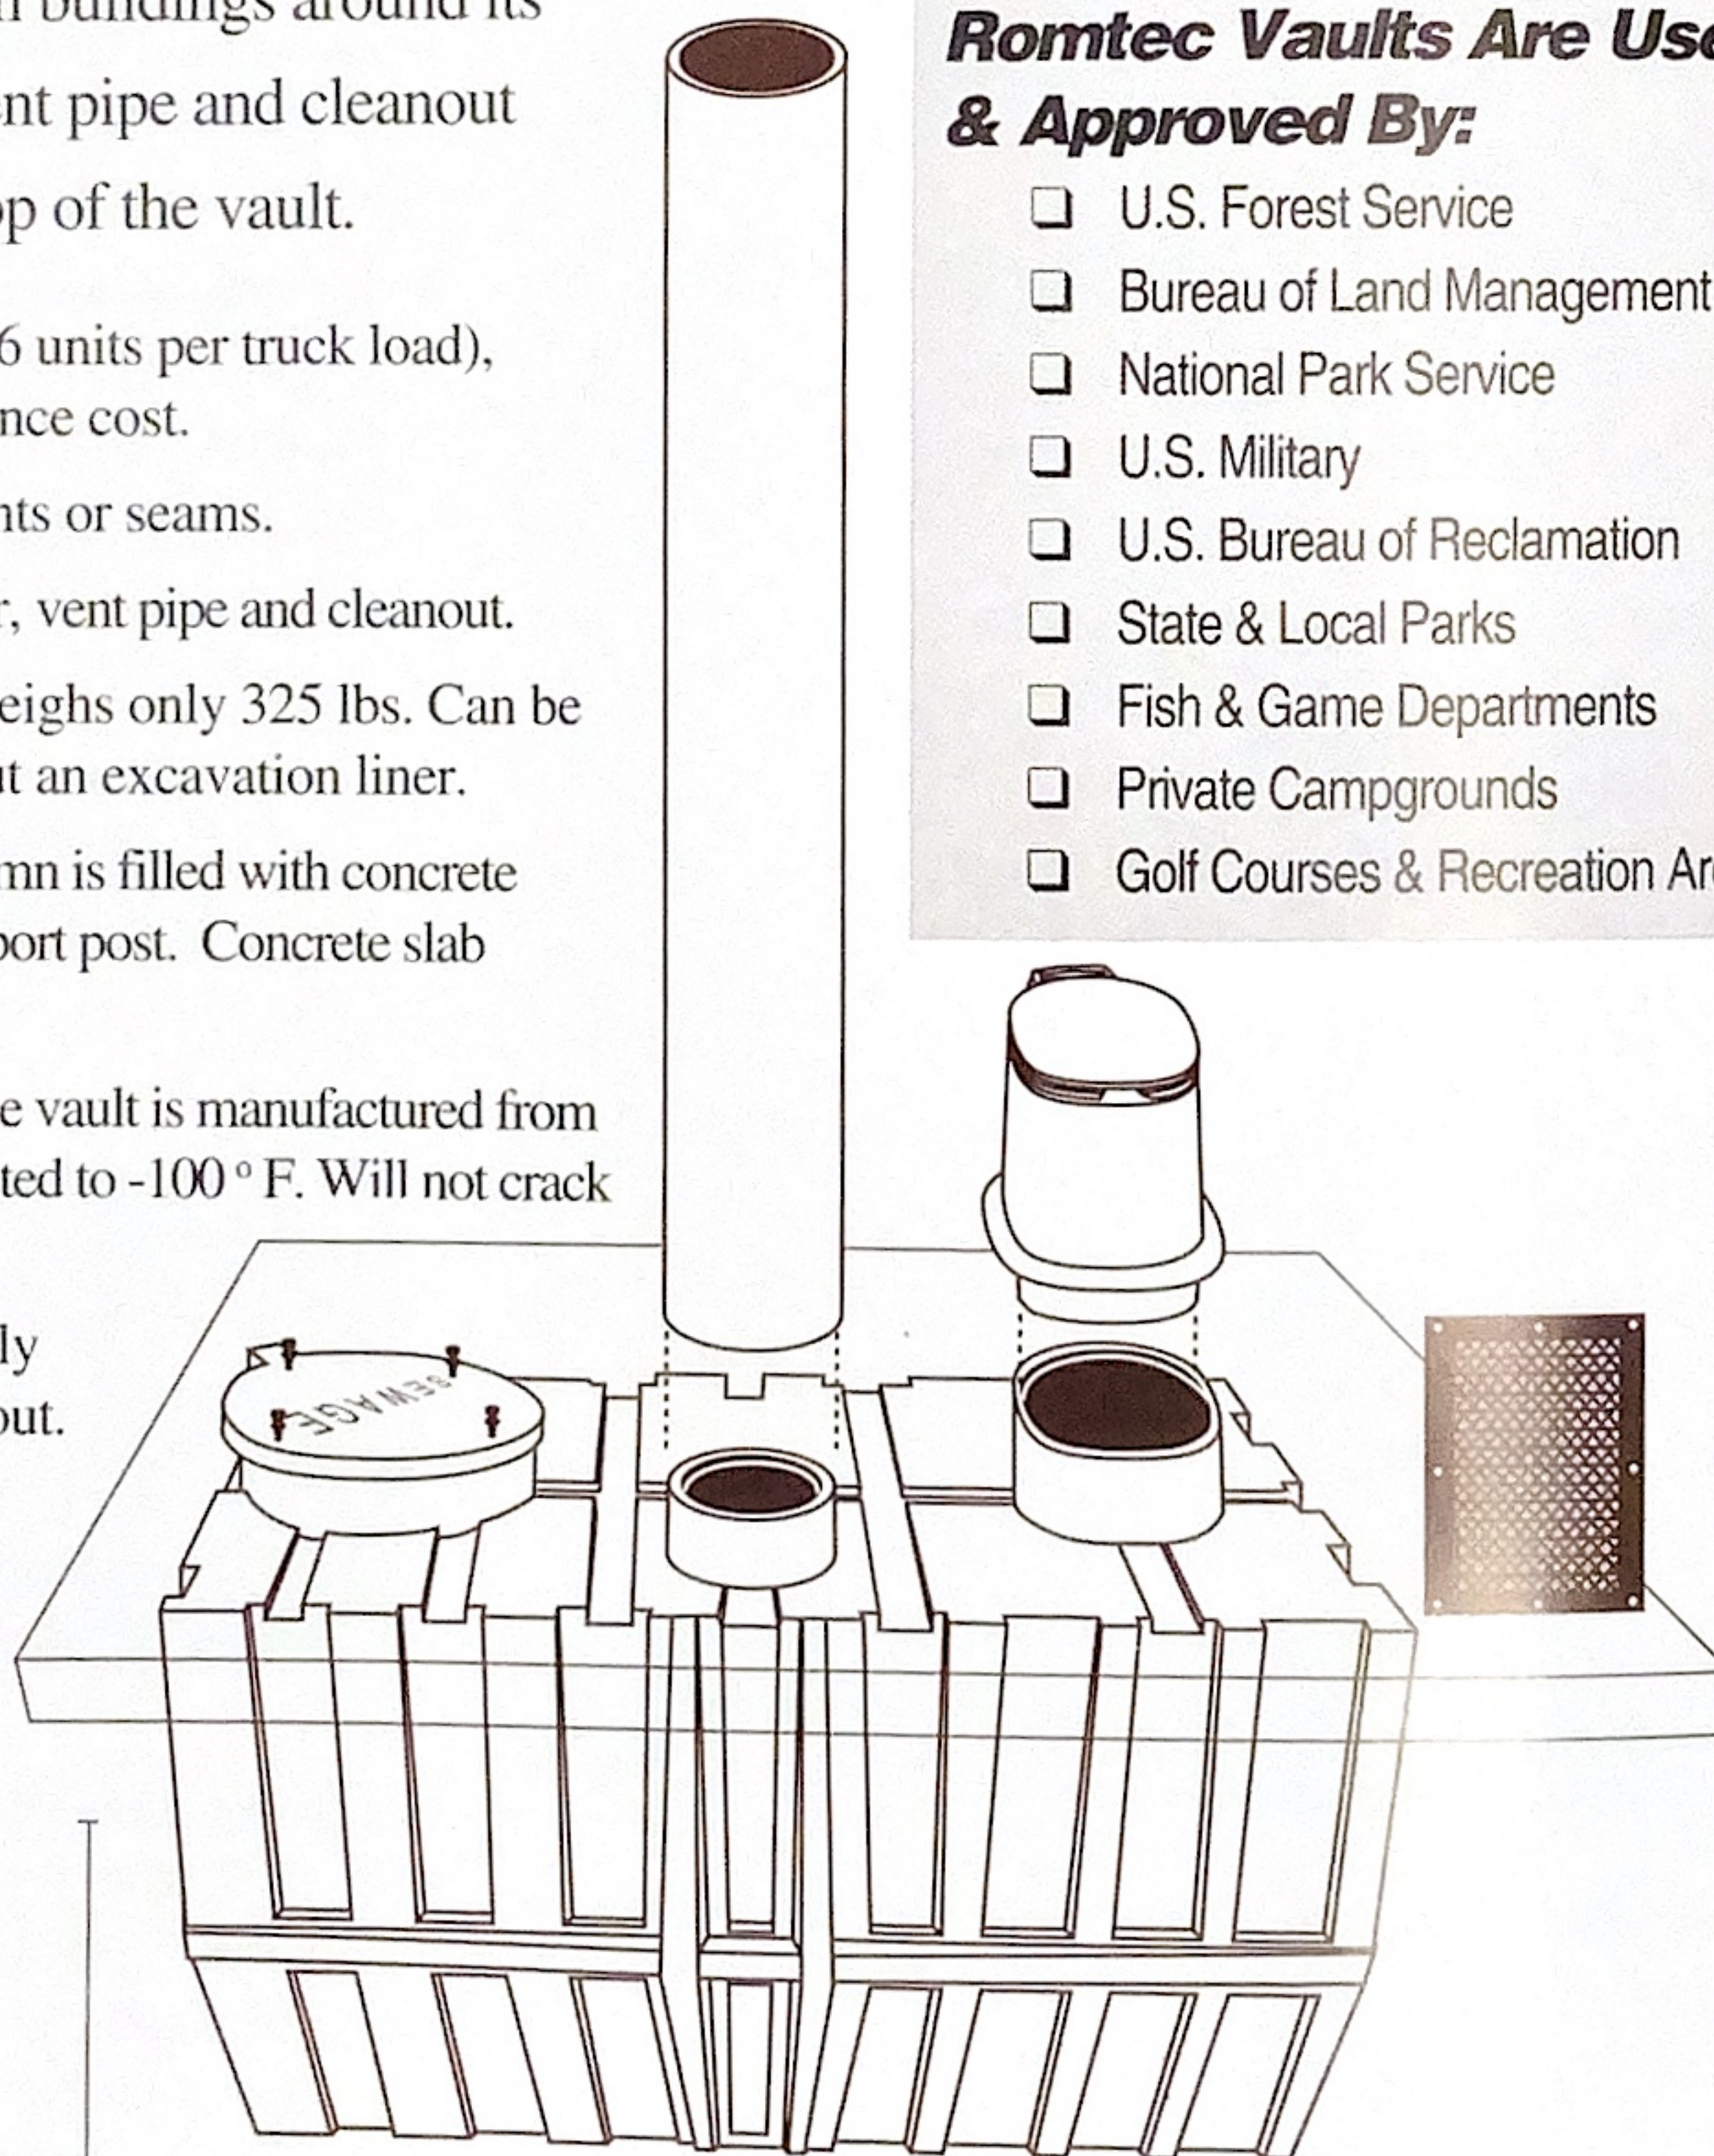

750-GALLON VAULT • FLOOR PLAN • SCALE: 1/2"=1'

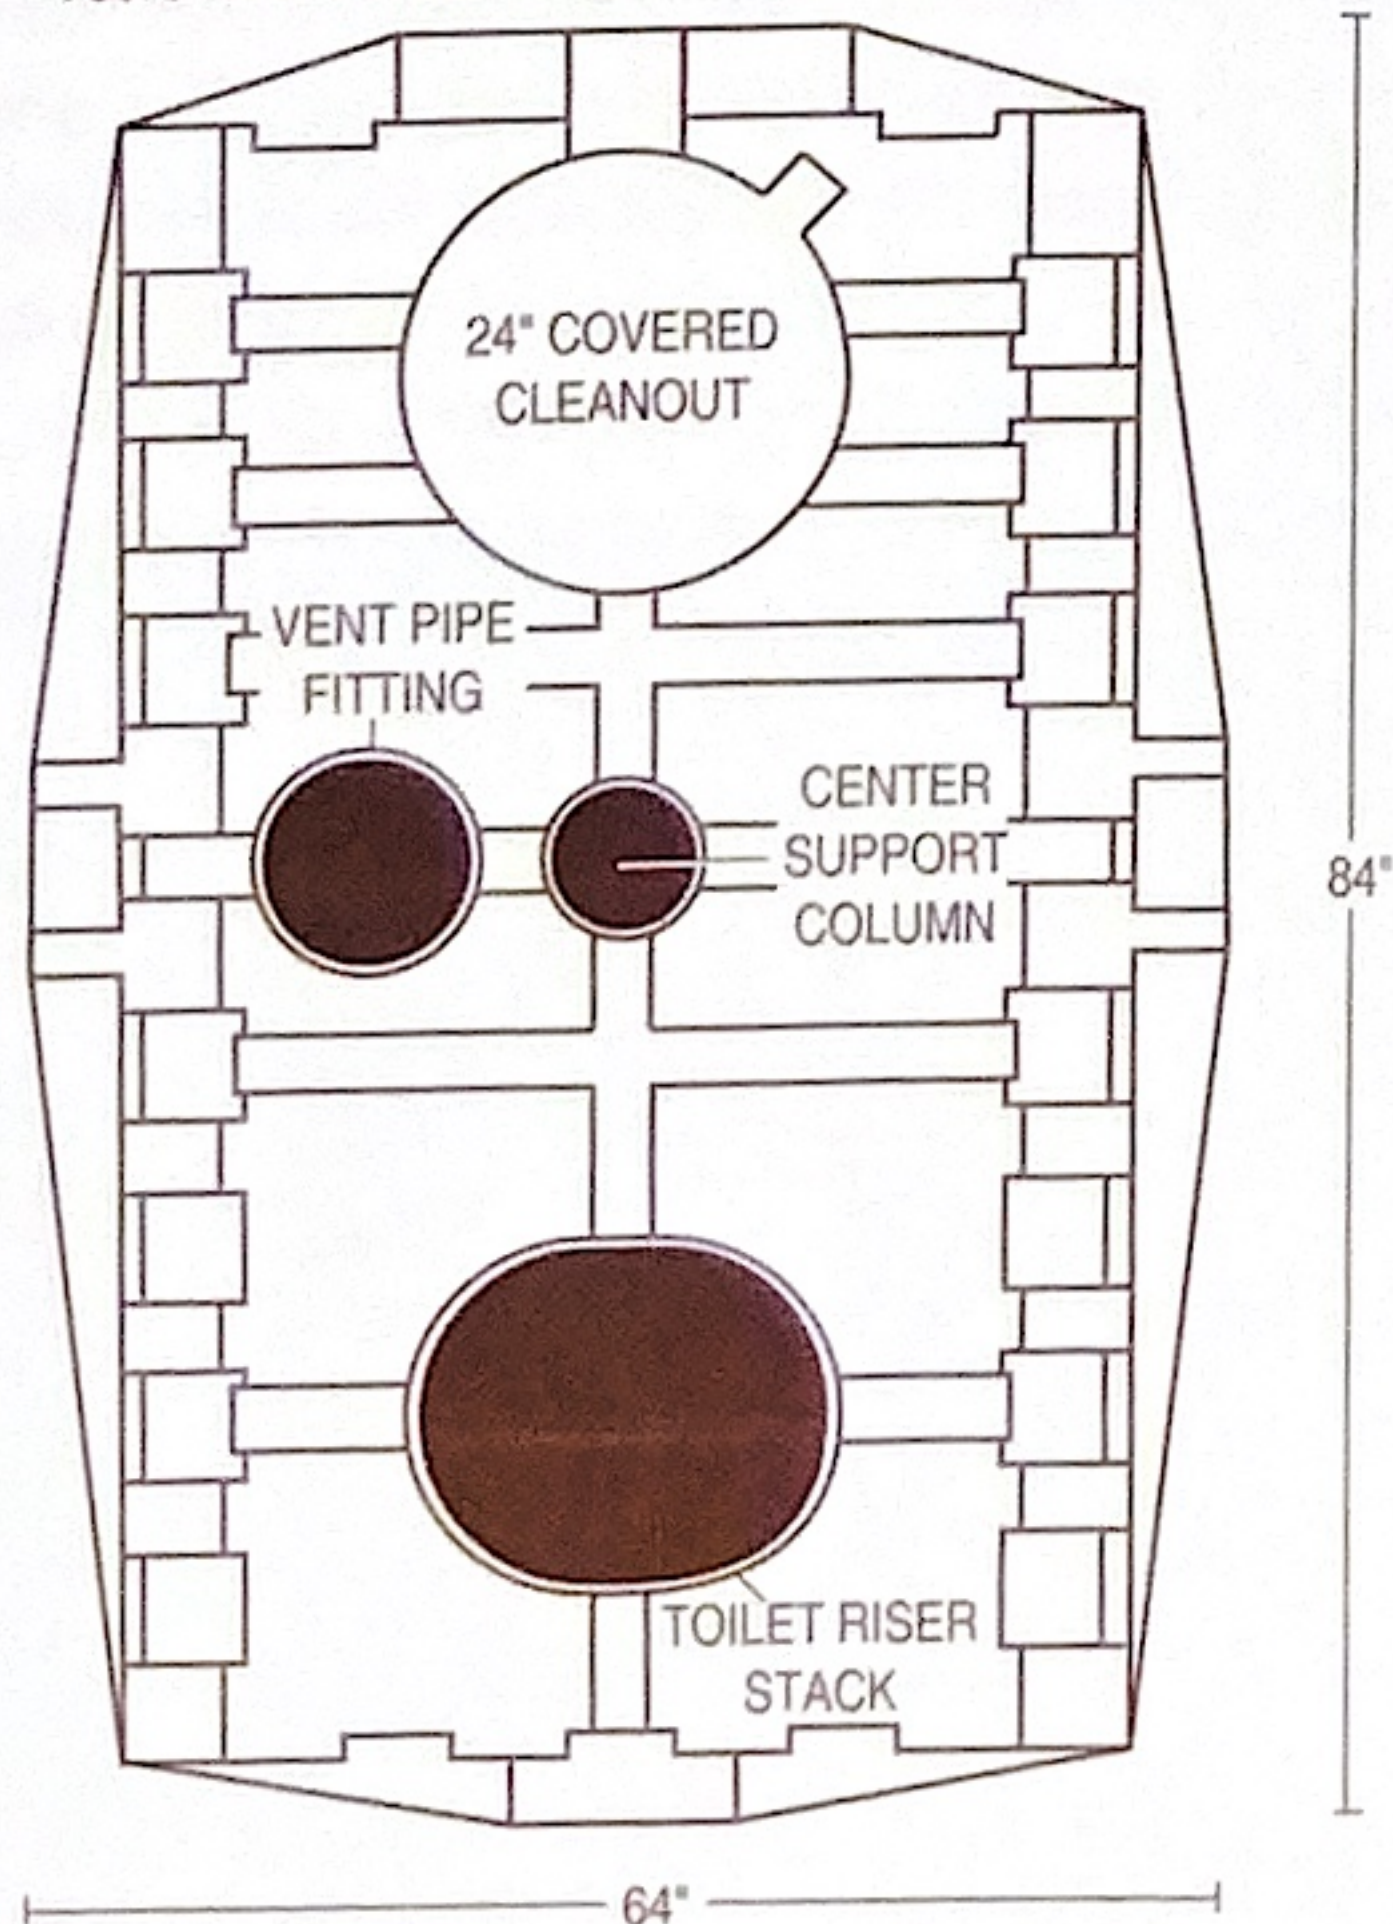

750-Gallon Vault Specifications

Patented Design	U.S. Patent No. 4231482
Material	Black, reinforced cross-linked polyethylene
Dimensions	Mid Point: 84" x 64" Depth: 48"-54" (bottom has 1"/ft. slope)
Volume	750 gallons (approximately 11,250 uses)
Thickness	3/8" average
Weight	325 lbs.
Pre-formed Fittings	Cleanout: 24" diameter x 6 1/2" high (includes cross-linked polyethylene cover) Riser Stack: 20 5/8" x 16 1/2" O.D. oval x 6" high Vent Stack: 12" O.D. x 6 1/2" high (fits standard 12" ABS pipe)

For Orders and Inquiries Contact:

ROMTEC, INC.

18240 North Bank Rd., Roseburg, OR 97470

Phone: 541-496-3541 Fax: 541-496-0803

Call today for a FREE VIDEO showing all the features and benefits, plus a complete installation of the Romtec SST® Vault Toilet System.

All prices F.O.B. Roseburg, Oregon. Specifications and prices subject to change without notice. All prices subject to the terms and limitations listed on the Romtec quotation and purchase order forms.

© 1997, Romtec, Inc. © SST is a registered trademark of Romtec, Inc.

Visit the Romtec Web Site: www.rosenet.net/~romtec